RECEIVED FOR RECORDING ON February 6 1964 AT 3:12 O'CLOCK P M RECORDED ON February 1964 IN VOL 23 PG 88 OF LORAIN COUNTY RECORD OF PLATS.

LORAIN CO RECORDER Foster B Nielsen mc

THIS IS TO CERTIFY THAT AT THE REQUEST OF ROBERT & ETHEL KNEISEL SR. & RALPH & HELGA CLARK, ARE THE OWNERS OF THE LANDS SHOWN HEREON, SITUATED IN ORIGINAL BROWNHELM TOWNSHIP LOT 35, CITY OF VERMILION, COUNTY OF LORAIN, STATE OF OHIO AND CONTAINING WITHIN SAID BOUNDS A TOTAL 5.0048 ACRES OF LAND OF WHICH 0.3860 ARE IN DEDICATED STREETS. IRON PIN MONUMENTS WERE FOUND OR SET SHOWN THUS O. MEASURMENTS ARE IN FEET AND DECIMAL PARTS THERE OF, ALL OF WHICH WE CERTIFY TO BE CORRECT.

LAUNDON & HUFFMAN REG. SURVEYORS

BY [signature]

THIS IS TO CERTIFY THAT ROBERT KNEISEL SR., OWNERS OF LANDS CONTAINED WITHIN THIS PLAT, ACCEPT THE SAME TO BE CORRECT AND DEDICATE TO PUBLIC USE FOR STREET PURPOSES THE STREETS SHOWN HEREON.

ETHEL KNEISEL ROBERT KNEISEL SR

THIS IS TO CERTIFY THAT RALPH CLARK, OWNER OF LANDS CONTAINED WITHIN THIS PLAT, ACCEPT THE SAME TO BE CORRECT AND DEDICATE TO PUBLIC USE FOR STREET PURPOSES THE STREETS SHOWN HEREON.

HELGA CLARK RALPH CLARK

COUNTY OF LORAIN STATE OF OHIO BEFORE ME A NOTARY PUBLIC IN AND FOR SAID COUNTY AND STATE, DID PERSONALLY APPEAR ROBERT KNEISEL SR AND RALPH CLARK, WHO ACKNOWLEDGED THE SIGNING OF THIS PLAT BE IT'S AND THEIR FREE ACT AND DEED. IN TESTIMONY WHEREOF I HEREUNTO SET MY OFFICAL HAND AND SEAL AT VERMILION, OHIO THIS 25 DAY OF 1964.

MY COMMISSION EXPIRES 1964

NOTARY PUBLIC [signature]

THIS IS TO CERTIFY THAT THIS PLAT OF ROBERT KNEISEL SUBDIVISION No 1 HAS BEEN APPROVED BY THE PLANNING COMMISSION OF THE CITY OF VERMILION, OHIO, THIS DAY OF 196

SECRETARY

CHAIRMAN

THIS IS TO CERTIFY THAT SUFFICIENT MONUMENTS HAVE BEEN SET TO DEFINE THE STREET SHOWN HEREON ON THIS DAY OF 196

VERMILION CITY ENGINEER

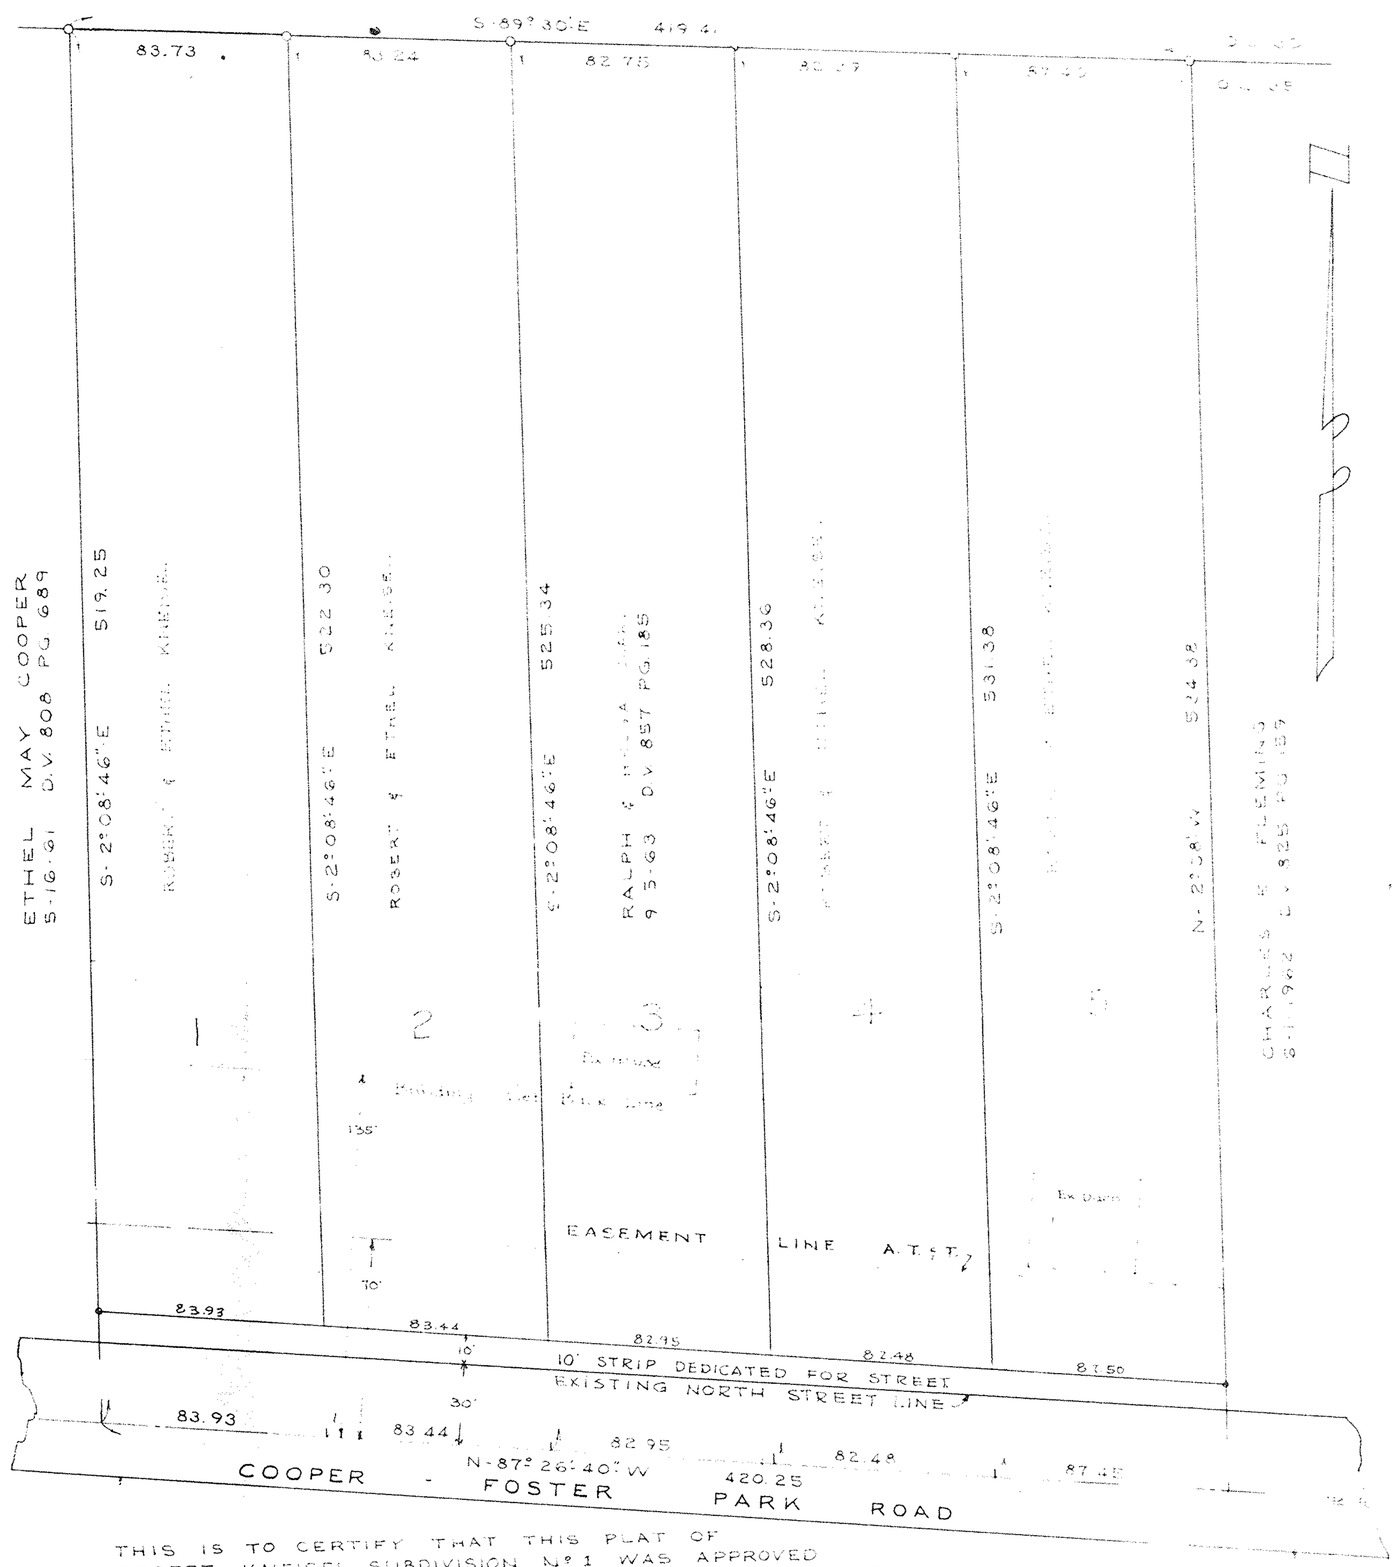

THIS IS TO CERTIFY THAT THIS PLAT OF ROBERT KNEISEL SUBDIVISION No 1 WAS APPROVED AND ACCEPTED BY THE CITY COUNCIL OF VERMILION, OHIO, FOR RECORDING PURPOSES ONLY ON THIS 3rd DAY OF February 1967.

Louis Rech, Jr. MAYOR

K Kyle Kenneth CLERK OF COUNCIL

ROBERT KNEISEL SUBDIVISION No 1

PART OF O.L. 35 BROWNHELM TWP

CITY OF VERMILION COUNTY OF LORAIN, STATE OF OHIO

SCALE: 40 0 40 80 DECEMBER 1963

LAUNDON & HUFFMAN REGISTERED SURVEYORS

THIS IS TO CERTIFY THAT UPON EXAMINATION, THE FOREGOING PLAT IS APPROVED FOR RECORDING PURPOSES BY THE ERIE COUNTY BOARD OF HEALTH.

ENTERED FOR TRANSFER

TRANSFERED ON

FEE OF $ PAID

LORAIN CO RECORDER