587887

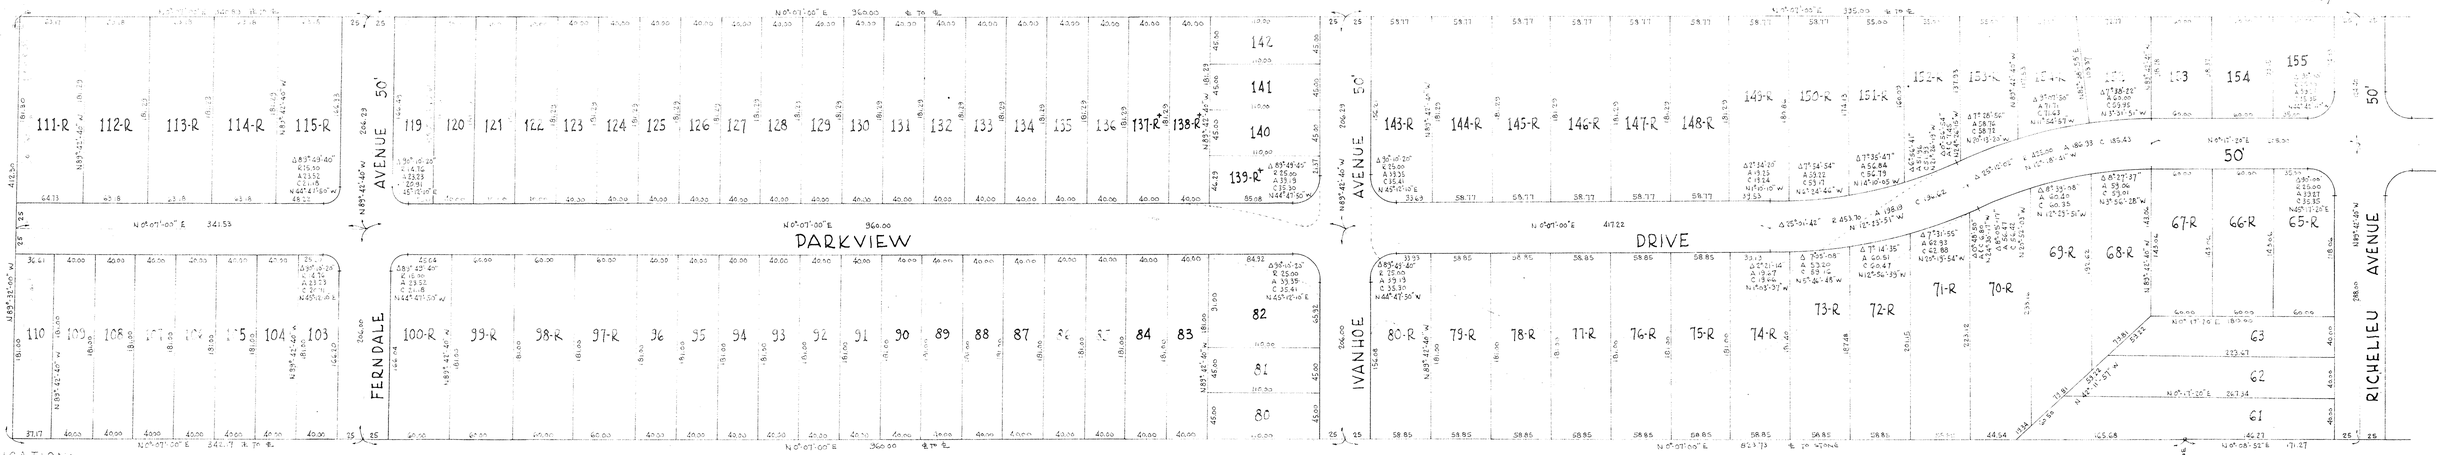

DEDICATION:

WE, THE UNDERSIGNED, OWNERS OF THE LAND CONTAINED IN THIS RESUBDIVISION DO HEREBY ACCEPT THIS PLAT AND REDEDICATE OF SAME AND SEPARATE TO PUBLIC USE THAT PORTION OF PARKVIEW DRIVE AS SHOWN HEREON. IN WITNESS WHEREOF, AND CONSENT TO THE VACATION OF THAT PORTION OF PARKVIEW DRIVE AS SHOWN HEREON.

VACATION:

THIS IS TO CERTIFY THAT, THAT PORTION OF PARKVIEW DRIVE AS SHOWN HEREON IN RED SHADE HAS BEEN VACATED BY ORDINANCE Nº ADOPTED THIS DAY OF 19 BY THE COUNCIL OF SHEFFIELD LAKE VILLAGE

"CLERK OF COUNCIL"

A RESUBDIVISION OF

SUB LOTS 21 THROUGH 32 - 36 THROUGH 39 - 64 THROUGH 79 - 97 THROUGH 102 - 111 THROUGH 118 - 135 THROUGH 143 - 145 THROUGH 151
156 THROUGH 175 - 177 THROUGH 179 - AND PRIVATE PARK "D" - 177 THROUGH 179

IN THE BORDER CITIES COMPANY'S

SHORE SUBDIVISION AND BUCKEYE COUNTRY CLUB

RECORDED IN VOL 11 PGS 13 & 14

SITUATED IN THE VILLAGE OF SHEFFIELD LAKE - COUNTY OF LORAIN STATE OF OHIO - AND KNOWN AS BEING THE EAST PART OF TOWNSHIP LOT Nº 36

DISTANCES SHOWN HEREON ARE EXPRESSED IN FEET AND DECIMAL PARTS THEREOF. ALL OF WHICH I CERTIFY TO BE CORRECT.

NEFF & ASSOC.
6886 PEARL ROAD
CLEVELAND 30, OHIO

BY Cyril W. Neff
REGISTERED SURVEYOR Nº 2544 OHIO

NOVEMBER 11, 1959
SCALE: 1" = 50'

0 50 100 150 200

APPROVAL:

CLERK OF COUNCIL

THIS PLAT IS HEREBY APPROVED BY THE PLANNING AND ZONING COMMISSION OF THE VILLAGE OF SHEFFIELD LAKE THIS DAY OF 19

SECRETARY

RECEIVED FOR RECORD Feb. 14 1961 AT 9:57 A.M. O'CLOCK Recorded Feb. 14, 1961
RECORDED IN VOLUME 22 PAGE 69

Lester R. Mitchell
COUNTY RECORDER
By W. Vranich
Fee 20.00

ENTERED FOR TRANSFER 19

COUNTY AUDITOR

STATE OF OHIO
COUNTY OF CUYAHOGA } S.S.
BEFORE ME, A NOTARY PUBLIC IN AND FOR SAID STATE AND COUNTY PERSONALLY APPEARED THE ABOVE SIGNED

WHO ACKNOWLEDGED THAT THEY DID SIGN THE FOREGOING INSTRUMENT AND THAT THE SAME WAS THEIR FREE ACT AND DEED.
IN TESTIMONY WHEREOF I HAVE HEREUNTO SET MY HAND AND OFFICIAL SEAL AT THIS DAY OF 19

NOTARY PUBLIC