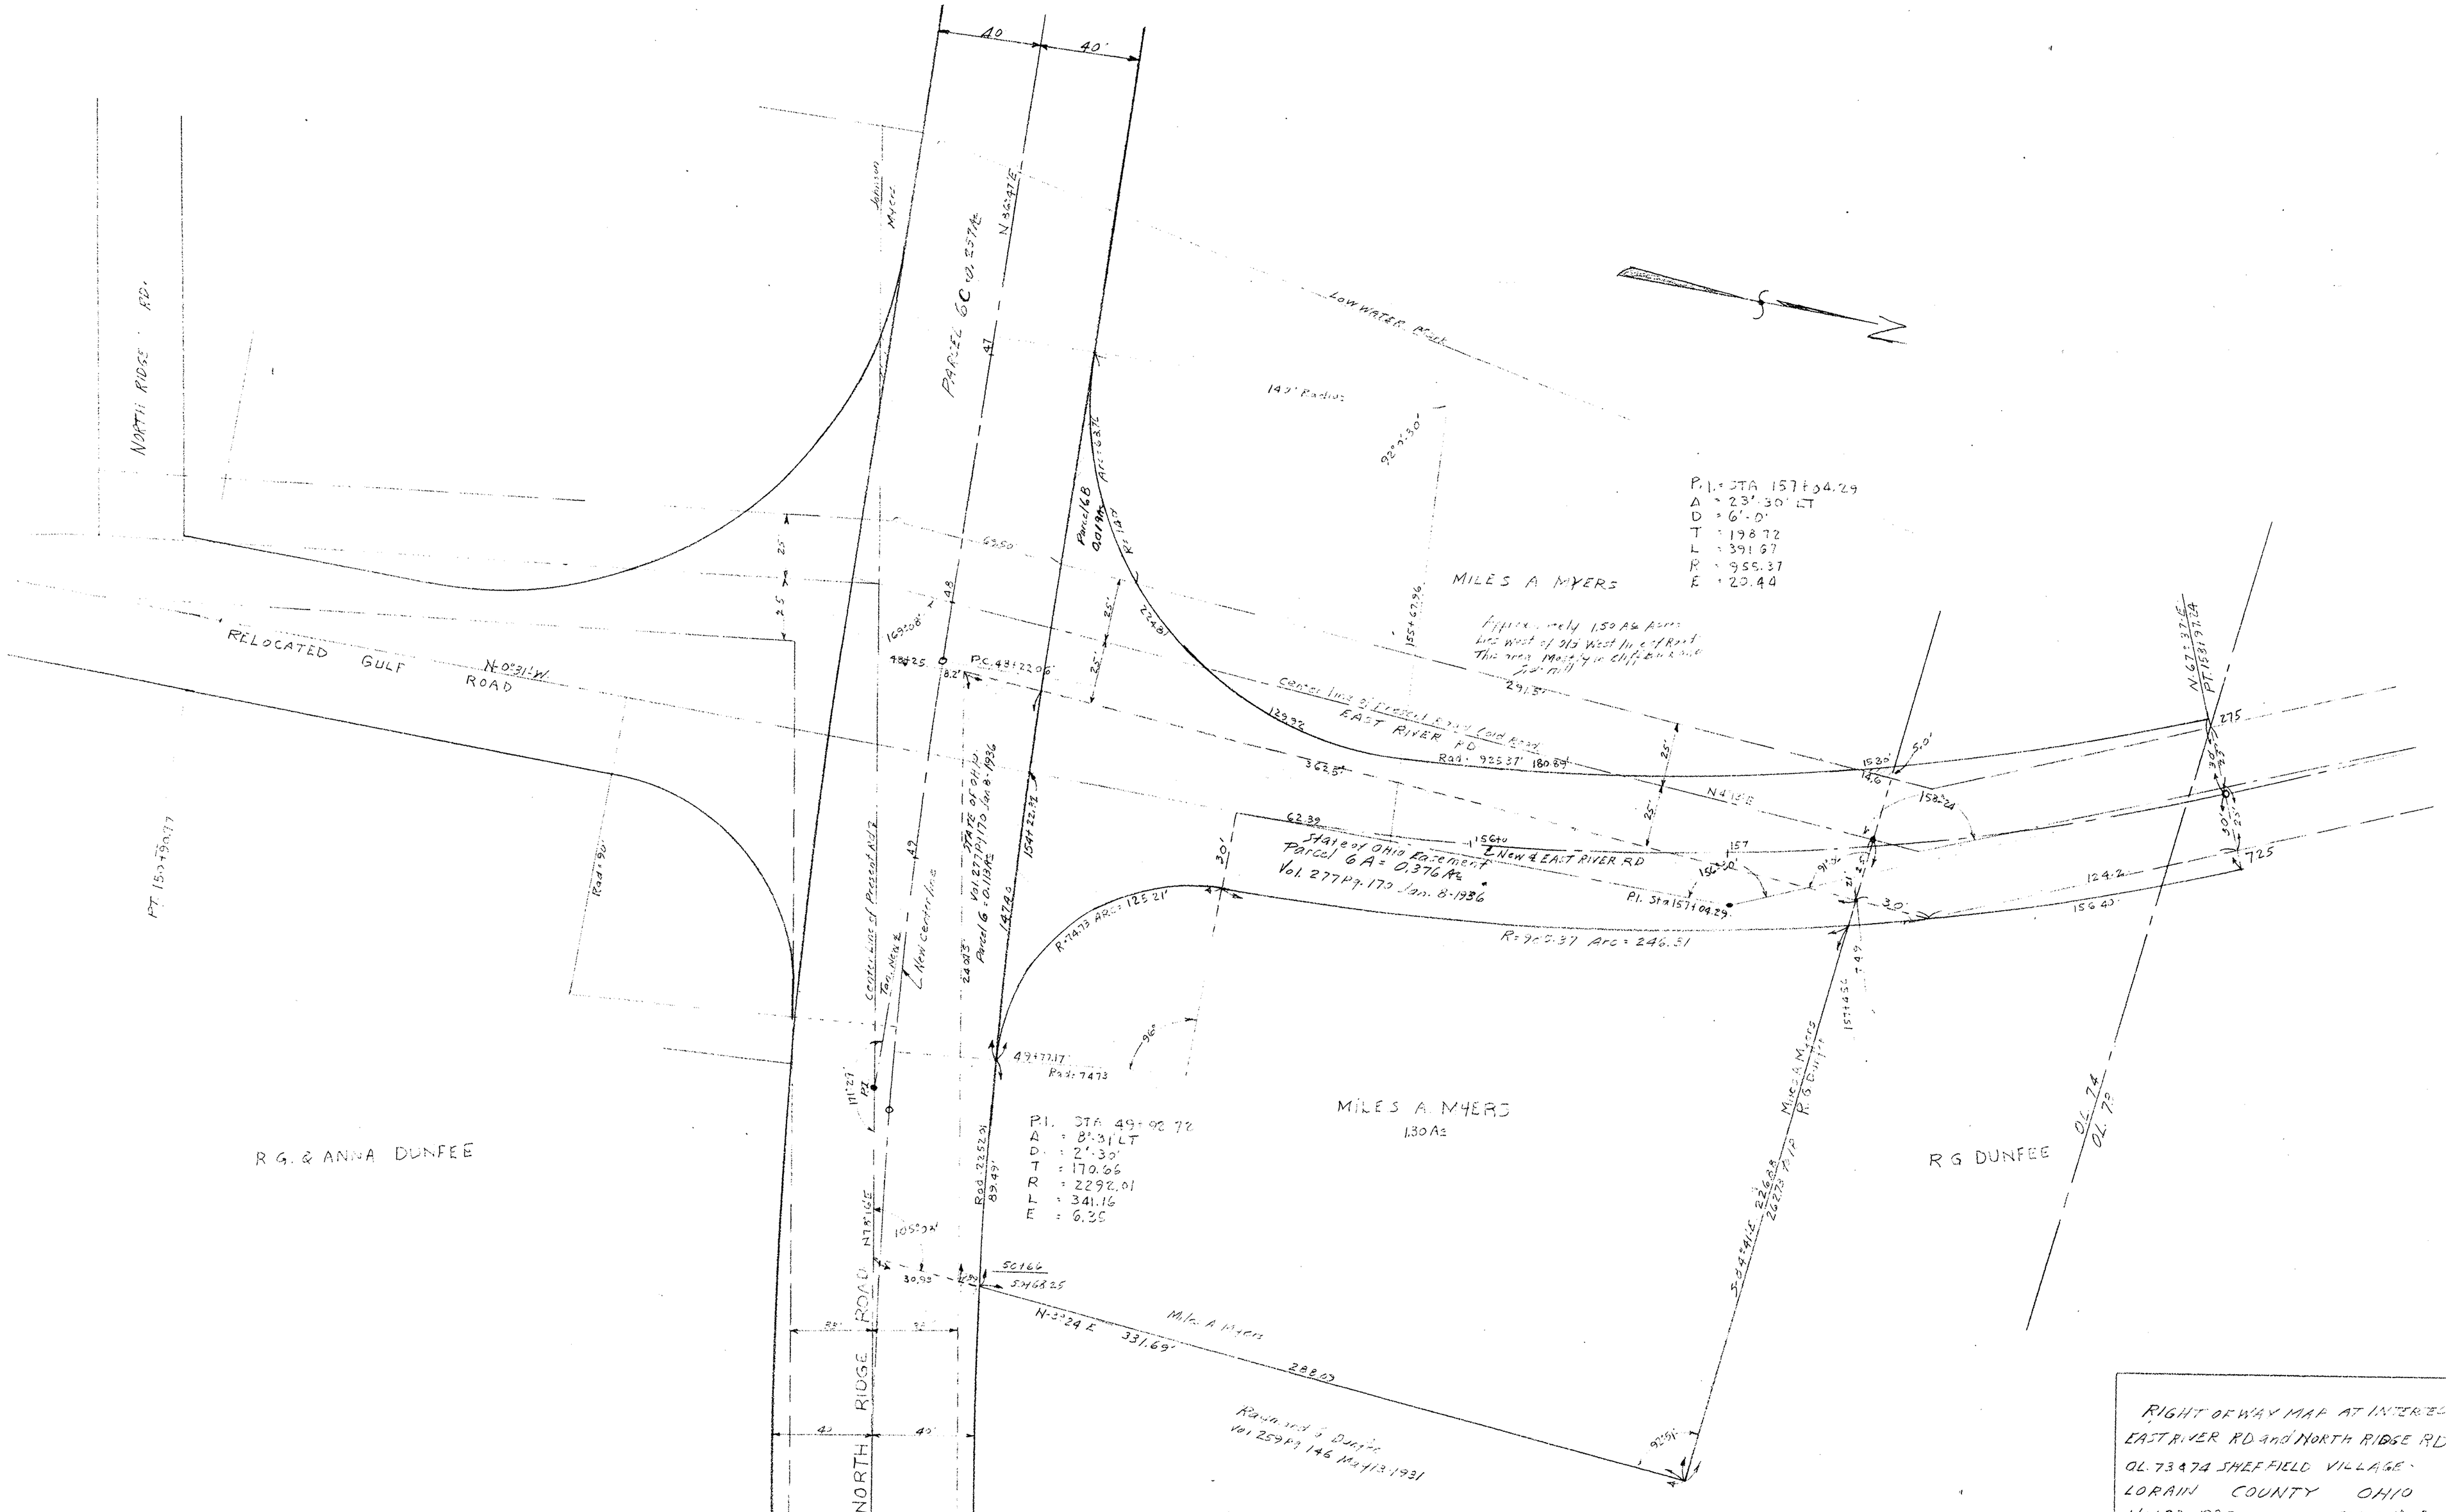
NORTH RIDGE RD.
RELOCATED GULF ROAD
N 0°31' W
PARCEL 6C
N 32°37' E
LOW WATER MARK
MILES A MYERS
Approximately 1.50 Acres lies West of old West line of East River Rd. This area Mostly in cliff and rock face
P.I. = STA 157+04.29
Δ = 23°30' LT
D = 6°0'
T = 198.72
L = 391.67
R = 955.37
E = 20.44
EAST RIVER RD
Rad. 955.37' 180.84'
N 41°15' E
State of Ohio Easement Parcel 6A = 0.376 Ac
Vol. 277 Pg. 170 Jan. 8-1936
New ℄ EAST RIVER RD
P.I. Sta 157+04.29
R=955.37 Arc=246.51
R=74.73 Arc=125.21'
Parcel 6B
Parcel 6 Vol. 277 Pg. 170 Jan. 8-1936
Centerline of Proposed Rd.
New centerline
P.C. 49+22.06
49+77.17
Rad. 74.73
P.I. STA 49+92.72
Δ = 81°31' LT
D = 21°30'
T = 170.66
R = 2292.01
L = 341.16
E = 6.35
MILES A. MYERS
1.30 Ac
R G. & ANNA DUNFEE
R G DUNFEE
OL. 74
OL. 73
NORTH RIDGE ROAD
N 3°24' E 331.69'
Miles A Myers
288.03
Raymond J. Dunfee
Vol 259 Pg 146 May 13 1931
Miles A Myers
R G Dunfee
124.2
156.40'
725
275
152°24'
RIGHT OF WAY MAP AT INTERSECTION OF
EAST RIVER RD and NORTH RIDGE RD.
OL. 73 & 74 SHEFFIELD VILLAGE
LORAIN COUNTY OHIO
NOV 23-1935 SCALE 1" = 30'
J. W. WARDEN COUNTY ENGINEER