566437

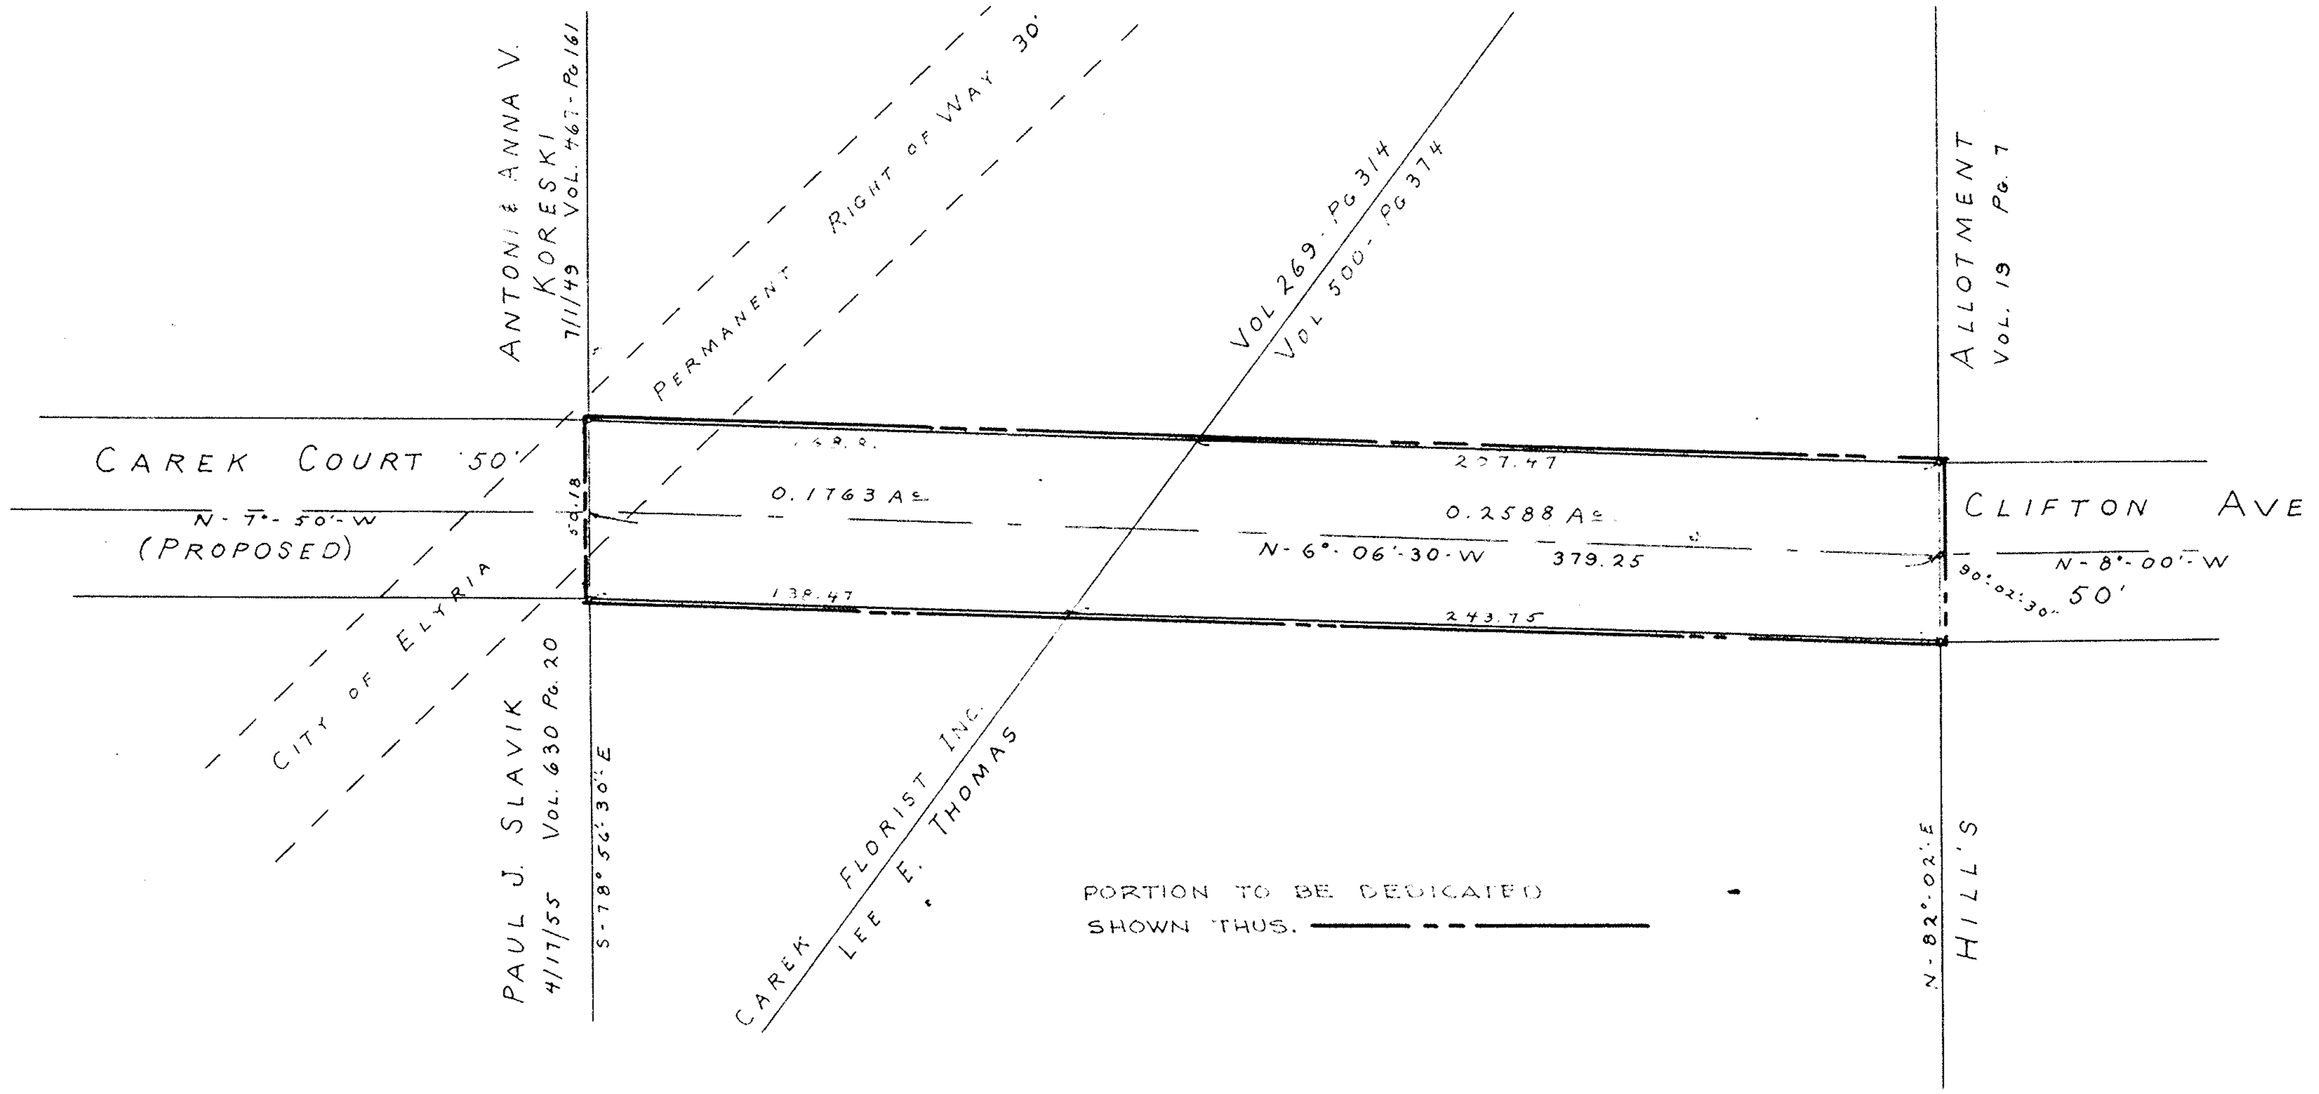

SCALE 1" = 40'

THIS IS TO CERTIFY THAT AT THE REQUEST OF THE OWNERS OF LANDS CONTAINED WITHIN THIS PLAT, I HAVE SURVEYED AND PLATTED CLIFTON AVE EXTENSION AS SHOWN HEREON, SAID PLAT IS SITUATED IN THE TOWNSHIP OF SHEFFIELD, COUNTY OF LORAIN, STATE OF OHIO, AND IS PART OF ORIGINAL TOWNSHIP LOT 113, CONTAINING 0.4351 ACRES OF LAND. MEASUREMENTS ARE SHOWN IN FEET AND DECIMALS THEREOF. IRON PIN MONUMENTS WERE FOUND OR SET AT ALL POINTS INDICATED —o— THUS.

David C. Huffman
REGISTERED SURVEYOR

THIS IS TO CERTIFY THAT THE UNDERSIGNED OWNERS OF LANDS CONTAINED WITHIN THIS PLAT, DO HEREBY ACCEPT THE SAME TO BE CORRECT, AND DEDICATE TO PUBLIC USE FOR STREET PURPOSE, THE EXTENSION OF CLIFTON AVE. AS SHOWN HEREON

Carek Florist Inc. By Louis Carek Secy.
Lee E. Thomas

STATE OF OHIO } S.S. BEFORE ME A NOTARY
LORAIN COUNTY } PUBLIC IN AND FOR
SAID COUNTY AND STATE, PERSONALLY
APPEARED Louis Carek Secy
WHO ACKNOWLEDGED
THE SIGNING OF THIS PLAT TO BE THEIR
FREE ACT AND DEED.
IN WITNESS WHEREOF I HAVE HEREUNTO SET
MY HAND AND OFFICIAL SEAL AT ELYRIA
OHIO, THIS 9th DAY OF Dec. 1957.

Lee B Iwell
NOTARY PUBLIC

DEDICATION OF CLIFTON AVE. EXTENSION
APPROVED BY SHEFFIELD TOWNSHIP
TRUSTEES THIS ___ DAY OF _____ 19___

Charles E. Thomas
Trustee
Trustee
Trustee

DEDICATION OF CLIFTON AVE EXTENSION
APPROVED BY LORAIN COUNTY BOARD
OF COMMISSIONERS THIS 30 DAY OF Dec 1957

J. Norman Thompson

State of Ohio } Before me a Notary Public
Lorain Co. SS. } in and for said County and
State, personally appeared Lee E. Thomas
who acknowledged the signing of this
plat to be his free act and deed.
In witness whereof I have hereunto set
my hand and official seal at Elyria Ohio
this 19th day of December 1957.

Lee B. Terrell
Notary Public
My com. Exp. 6/27/58

DEDICATION OF CLIFTON AVE EXTENSION
APPROVED BY THE LORAIN COUNTY
ENGINEER THIS ___ DAY OF _____ 19___

DEDICATION OF CLIFTON AVE. EXTENSION
APPROVED BY THE PLANNING COMMISSION
OF THE CITY OF LORAIN THIS 13
DAY OF March 1958

Leo L. Tuttle

DEDICATION PLAT
CLIFTON AVE EXTENSION

PART OF O.L. 113 SHEFFIELD TWP.
LORAIN COUNTY OHIO NOV. 30 1957
T. W. LAUNDON REGISTERED SURVEYOR

December 1 59
December 1 59
2:27 P.
Plat 22 19
Leota B Mitchell
me Fee 5.00