FOREST HILL SUBD'N NO. 3

TRACT NO. 2 ORIG. LOT NO. 7 BLACK RIVER TOWNSHIP
NOW THE CITY OF LORAIN LORAIN CO. OHIO
SCALE 1" = 50' JULY - 1962
RAY E. HOLLIS REG. SURVEYOR

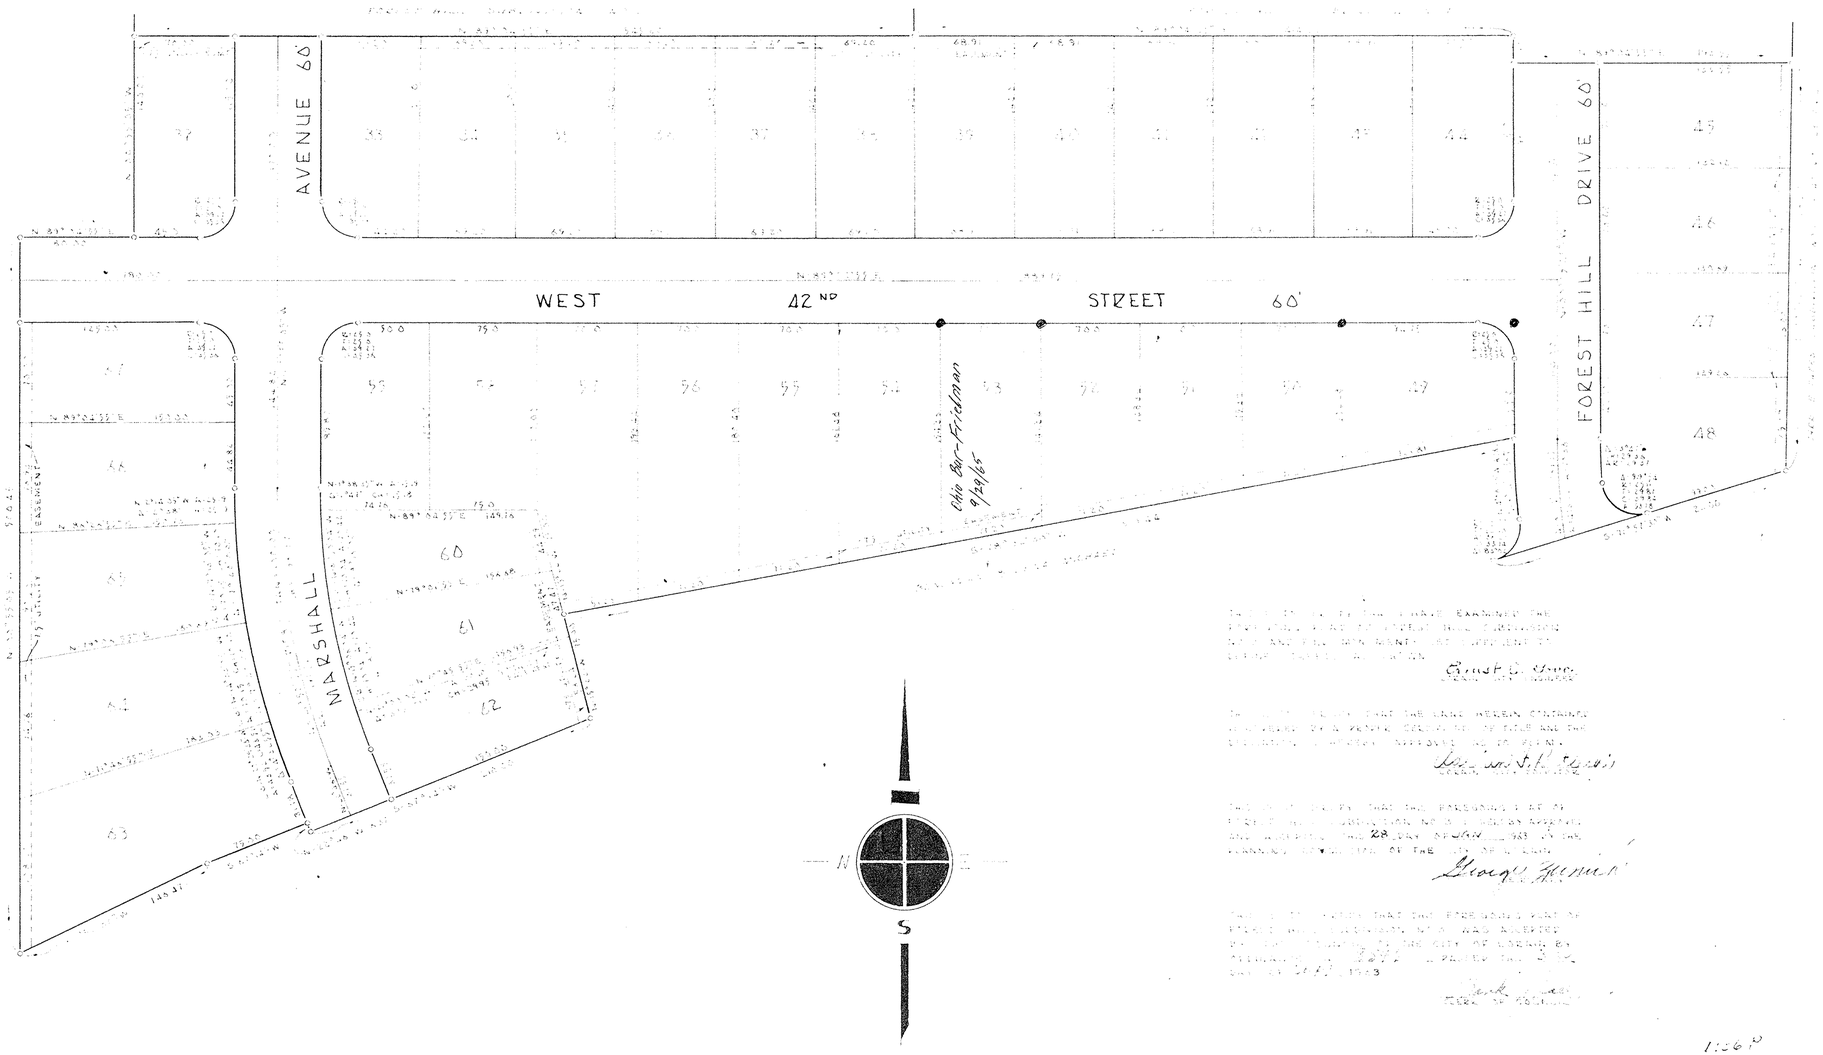

SURVEYOR'S CERTIFICATE
THIS IS TO CERTIFY THAT AT THE REQUEST OF THE OWNERS ANTHONY MURELLO AS PRESIDENT AND GISELE MURELLO AS SECRETARY TREASURER OF MURELLO CONSTRUCTION CO. INC. I HAVE SURVEYED AND PLATTED FOREST HILL SUBDIVISION NO 3 AS SHOWN HEREON CONTAINING [illegible] ACRES OF LAND WITHIN TRACT NO. 2 ORIG. LOT NO 7 BLACK RIVER TWP NOW CITY OF LORAIN, LORAIN CO. OHIO AT ALL POINTS SHOWN THUS [illegible] IRON MONUMENTS WERE FOUND OR SET. MEASUREMENTS SHOWN ARE IN FEET AND DECIMAL PARTS THEREOF. BEARINGS USED ARE ASSUMED AND ARE FOR THE PURPOSE OF RECORDING ANGLES ONLY. ALL OF WHICH I CERTIFY TO BE CORRECT.
DERS IN STREET [illegible] HAS BEEN DEDICATED
[illegible] IN [illegible]

Ray E. Hollis
REG. SURVEYOR

WE HEREBY CERTIFY THAT WE ANTHONY MURELLO AS PRESIDENT AND GISELE MURELLO AS SECRETARY TREASURER OF MURELLO CONSTRUCTION CO. INC. DO HEREBY ADOPT THIS PLAT AND PLAT OF FOREST HILL SUBDIVISION NO 3 TO BE RECORDED AND DEDICATE TO PUBLIC USE ALL STREETS, PARKS, DRIVE AND WALKWAYS AS SHOWN HEREON EXCEPTING EASEMENTS AS SHOWN HEREON.

[illegible]

STATE OF OHIO
[illegible]
COUNTY OF LORAIN
BEFORE ME A NOTARY PUBLIC IN AND FOR SAID COUNTY AND STATE ON THIS [illegible] DAY OF [illegible] PERSONALLY APPEARED ANTHONY MURELLO AS PRESIDENT AND GISELE MURELLO AS SECRETARY TREASURER OF MURELLO CONSTRUCTION CO. INC. AND ACKNOWLEDGED THAT THEY DID SIGN THE FOREGOING PLAT OF FOREST HILL SUBDIVISION NO 3 AND THAT IT WAS THEIR FREE AND VOLUNTARY ACT AND DEED IN TEST WHEREOF, I HAVE HEREUNTO SET MY HAND AND OFFICIAL SEAL ON THIS [illegible] DAY OF [illegible]

[illegible]
NOTARY PUBLIC

[illegible] HAVE EXAMINED THE PLAT OF FOREST HILL SUBDIVISION NO 3 AND FIND IT IN [illegible] OF [illegible]

[illegible]

[illegible] THAT THE LAND HEREIN CONTAINED IS [illegible] AND THE [illegible] OF [illegible]

[illegible]

[illegible] THAT THE FOREGOING PLAT OF FOREST HILL SUBDIVISION NO 3 WAS ADOPTED AND ACCEPTED [illegible] 28 DAY OF JAN [illegible] BY THE [illegible] OF THE CITY OF LORAIN

[illegible]

[illegible] THAT THE FOREGOING PLAT OF FOREST HILL SUBDIVISION NO 3 WAS ACCEPTED BY THE [illegible] OF THE CITY OF LORAIN BY [illegible] DAY OF [illegible] 1963

[illegible]
CLERK OF COUNCIL

NO CONSENT ON THE PART OF THE AUDITOR AND ACCEPTANCE ON THE PART OF THE CITY OF LORAIN AND THE OWNERS OF LOTS ON THIS PLAT ARE FOREVER PROHIBITED FROM PLANTING TREES AND SHRUBS IN ANY PART OF THE STREETS AS SHOWN.

1:06 P

Tract 53 83

PT-F-136