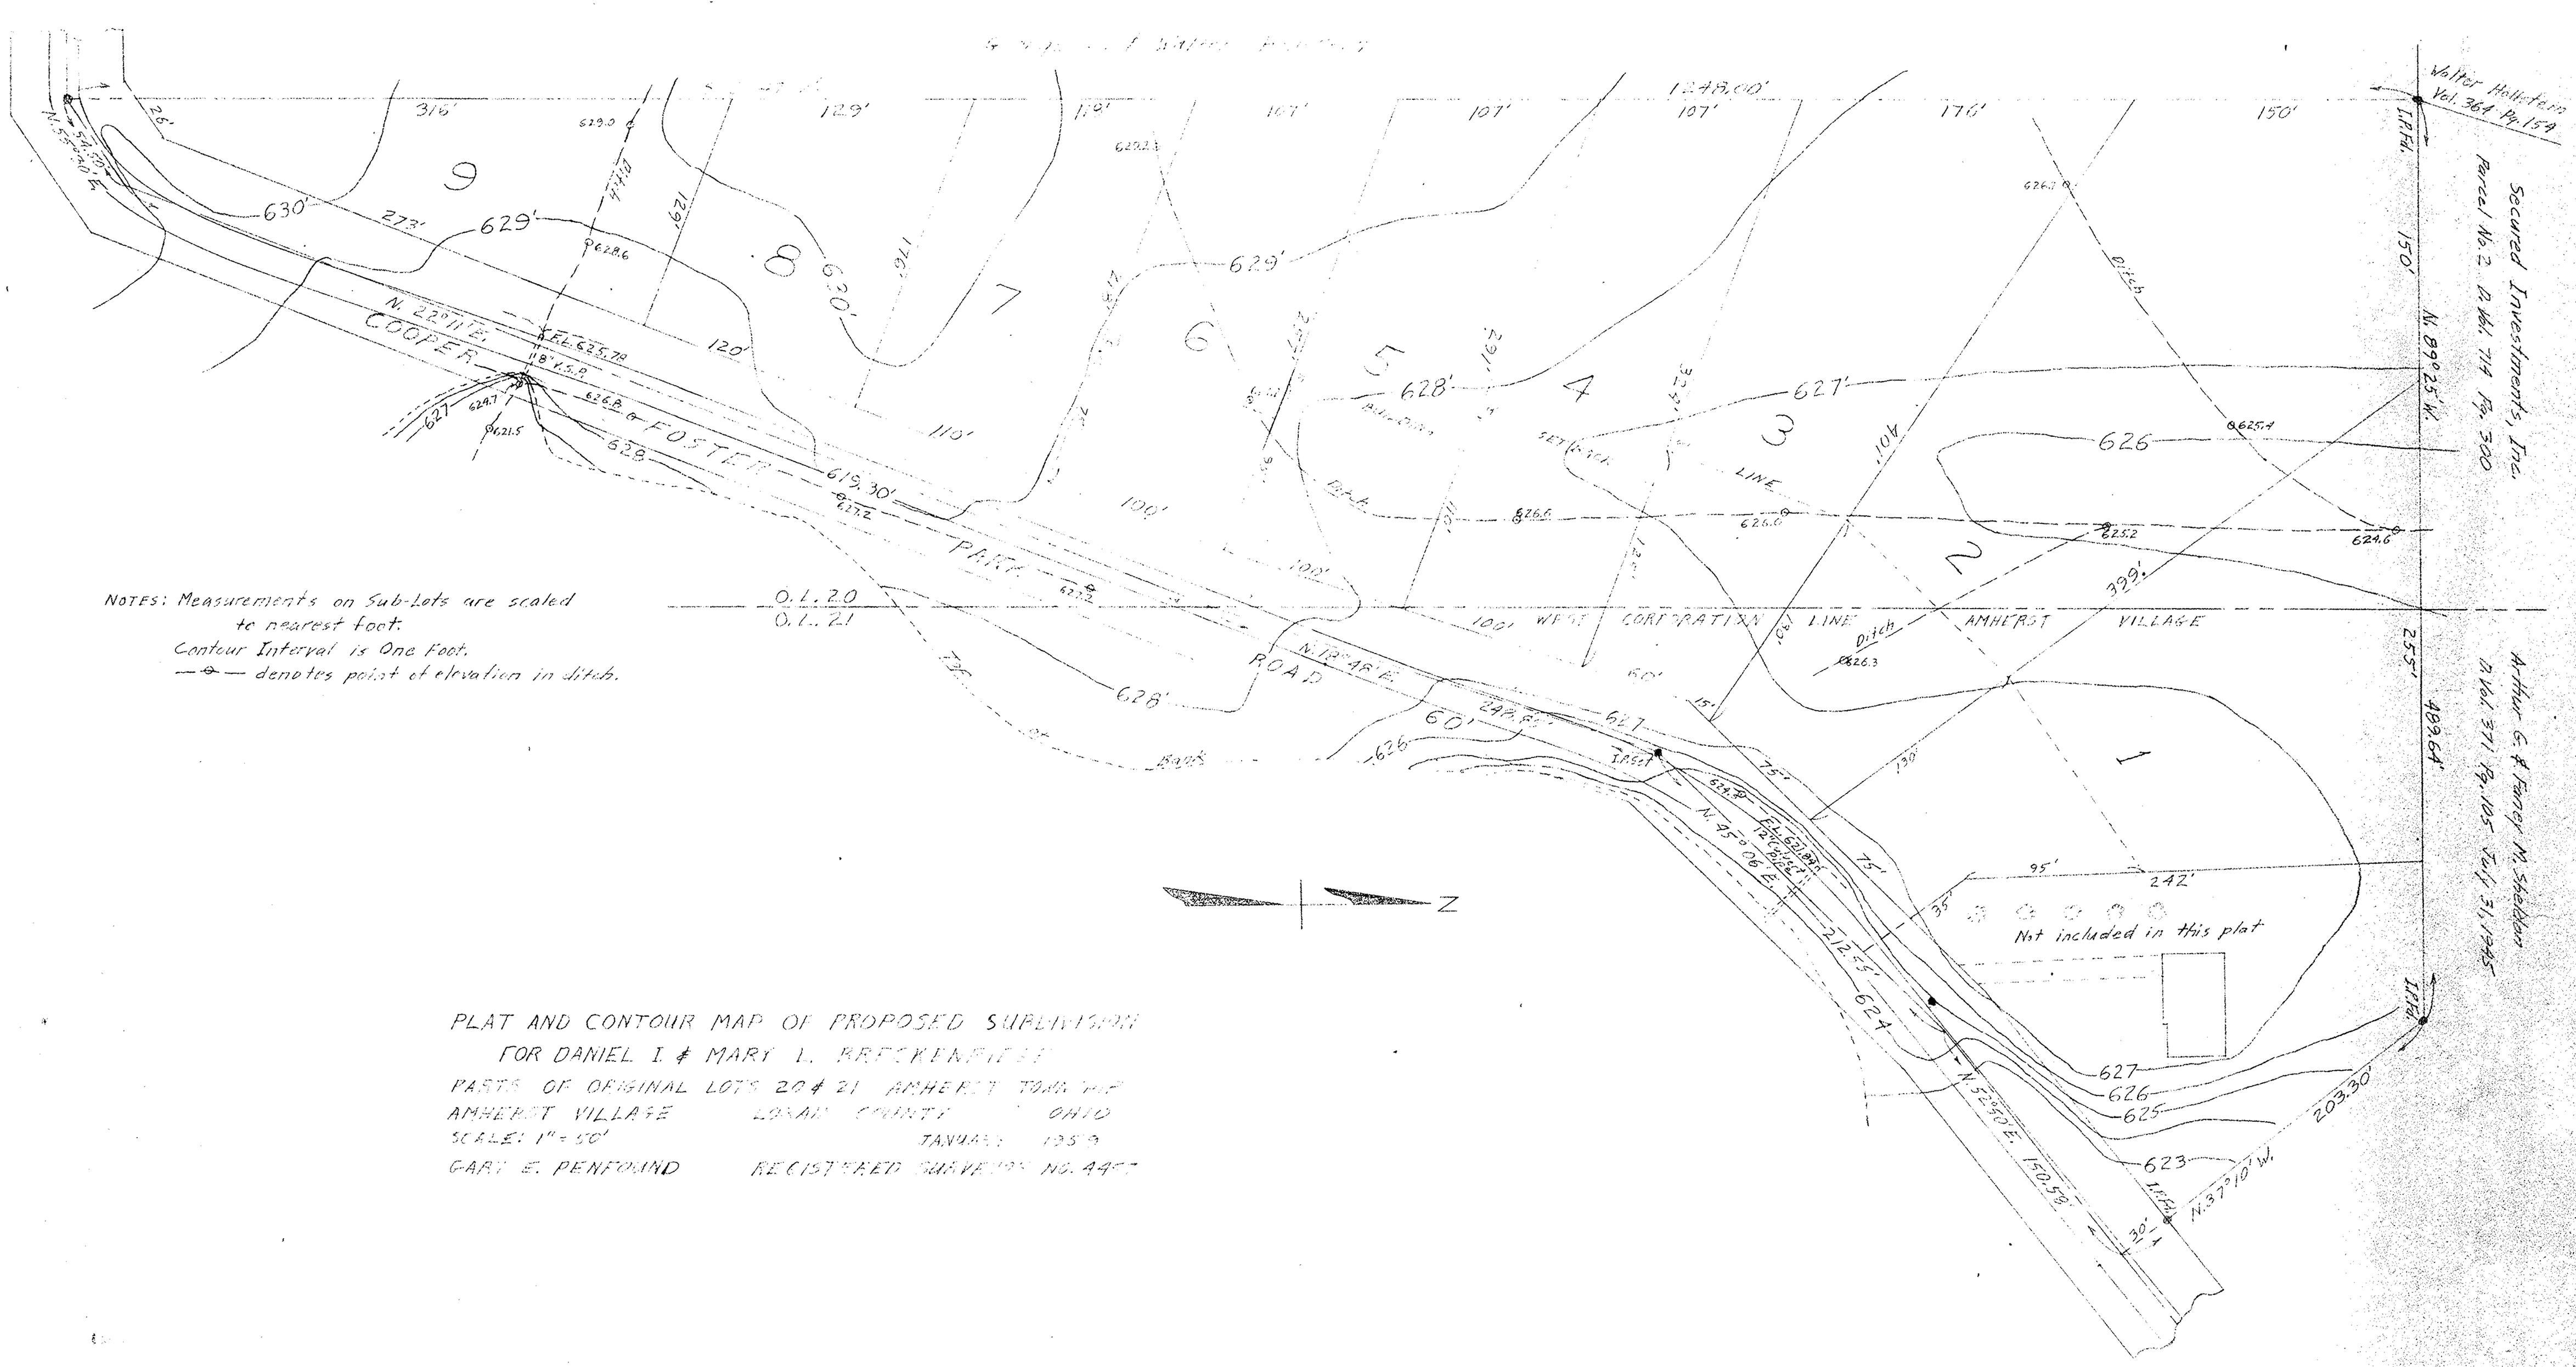

NOTES: Measurements on Sub-Lots are scaled to nearest foot.
Contour Interval is One Foot.
—⊙— denotes point of elevation in ditch.

PLAT AND CONTOUR MAP OF PROPOSED SUBDIVISION
FOR DANIEL I. & MARY L. BRECKENRIDGE
PARTS OF ORIGINAL LOTS 20 & 21 AMHERST TOWNSHIP
AMHERST VILLAGE LORAIN COUNTY OHIO
SCALE: 1" = 50' JANUARY 1959
GARY E. PENFOUND REGISTERED SURVEYOR NO. 4457