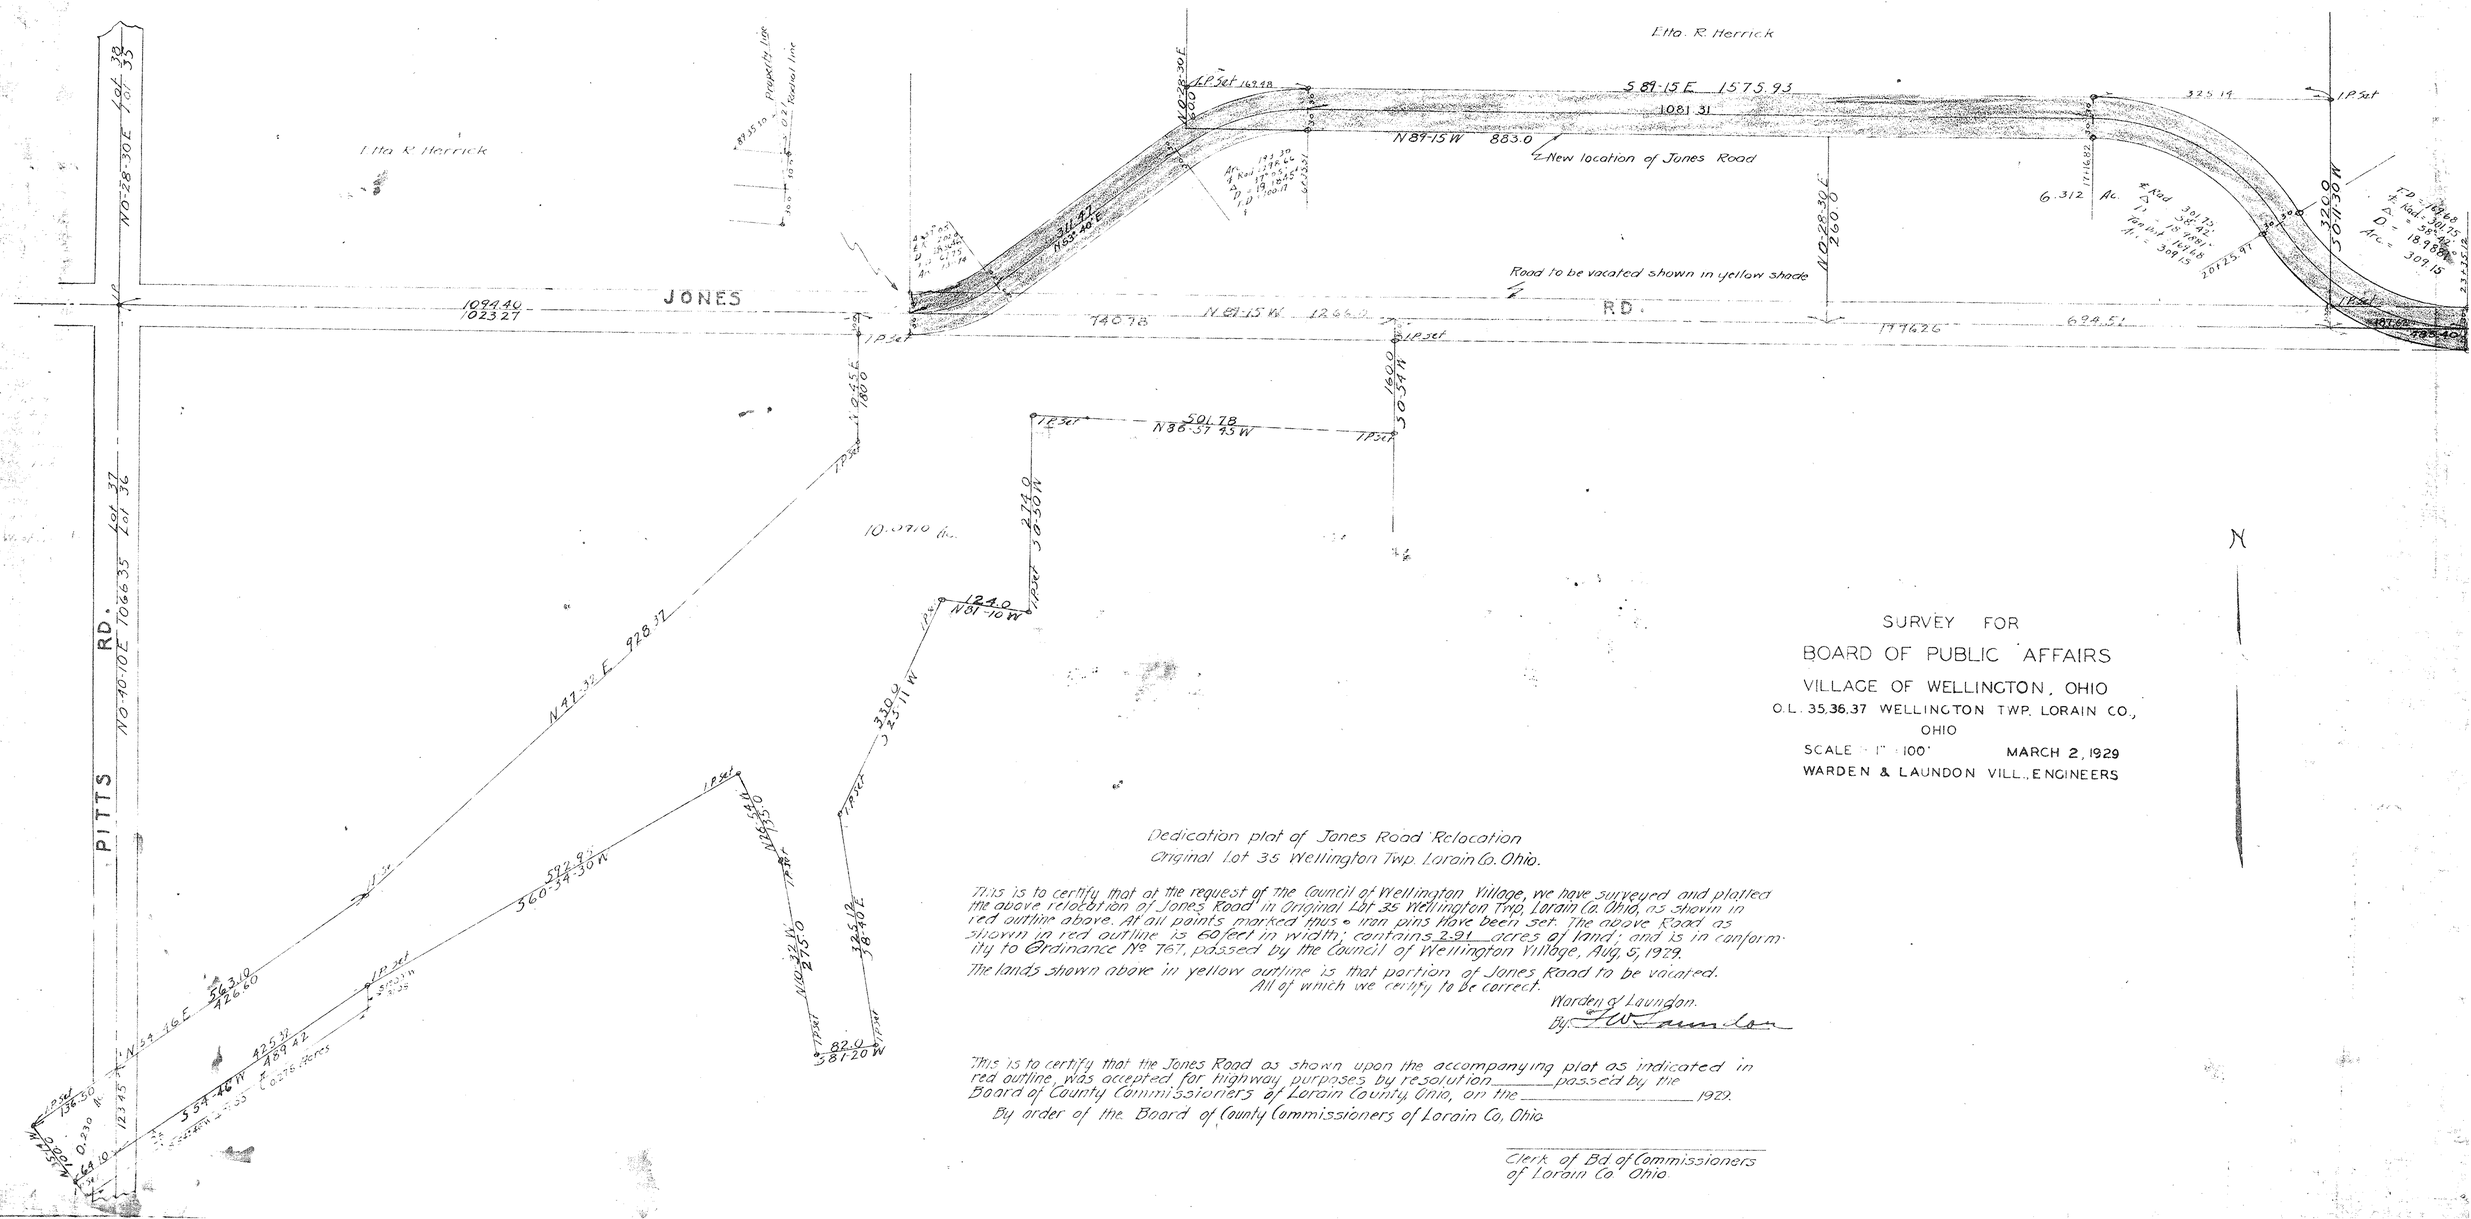

Dedication plat of Jones Road Relocation
Original Lot 35 Wellington Twp. Lorain Co. Ohio.

This is to certify that at the request of the Council of Wellington Village, we have surveyed and platted the above relocation of Jones Road in Original Lot 35 Wellington Twp, Lorain Co. Ohio, as shown in red outline above. At all points marked thus ● iron pins have been set. The above Road as shown in red outline is 60 feet in width; contains 2.91 acres of land; and is in conformity to Ordinance No 767, passed by the Council of Wellington Village, Aug. 5, 1929.

The lands shown above in yellow outline is that portion of Jones Road to be vacated.
All of which we certify to be correct.

Warden & Laundon.
By F. W. Laundon

This is to certify that the Jones Road as shown upon the accompanying plat as indicated in red outline, was accepted for highway purposes by resolution _____ passed by the Board of County Commissioners of Lorain County Ohio, on the _____ 1929.

By order of the Board of County Commissioners of Lorain Co. Ohio

_____
Clerk of Bd of Commissioners
of Lorain Co. Ohio