GLADYS COURT ROAD AND SEWER PLANS

ORIGINAL LOT 96 — RUSSIA TOWNSHIP
OBERLIN CITY — LORAIN COUNTY — OHIO
PLAN SCALE: 1" = 50'
MARCH 1959

DRAWN BY Gary E. Penfound, REG. SURVEYOR NO. 4457
APPROVED BY Harvey M. Holcomb, REG. ENGINEER NO. 631

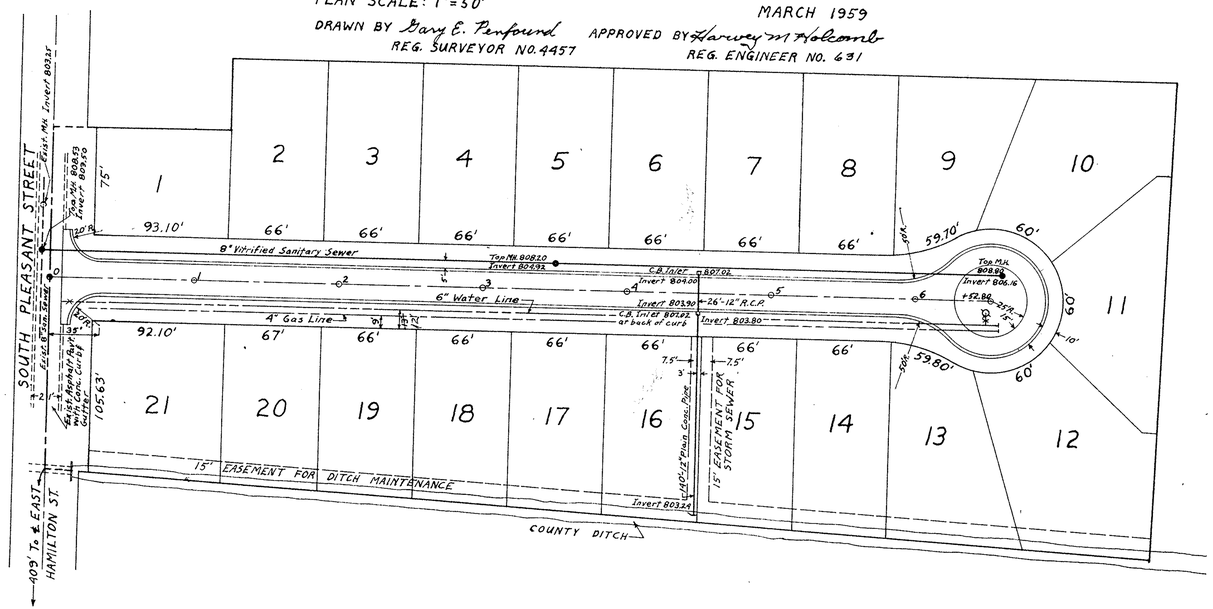
SOUTH PLEASANT STREET
HAMILTON ST.
409' To ℄ EAST
1
2
3
4
5
6
7
8
9
10
11
12
13
14
15
16
17
18
19
20
21
93.10'
92.10'
66'
67'
105.63'
59.10'
59.80'
60'
75'
8" Vitrified Sanitary Sewer
6" Water Line
4" Gas Line
15' EASEMENT FOR DITCH MAINTENANCE
15' EASEMENT FOR STORM SEWER
26'-12" R.C.P.
COUNTY DITCH
Top Mk. 808.20
Invert 804.92
C.B. Inlet = 807.02
Invert 804.00
Invert 803.90
C.B. Inlet 807.25
at back of curb
Invert 803.80
Top Mk. 808.90
Invert 806.16
Invert 803.24
Top Mk. 808.33
Invert 808.30
Top Mk. 808.33
Invert 808.30
Rim Mk. Invert 803.25
Rim Mk. 808.50
Rim Mk. 808.50
Rim Mk. 808.50