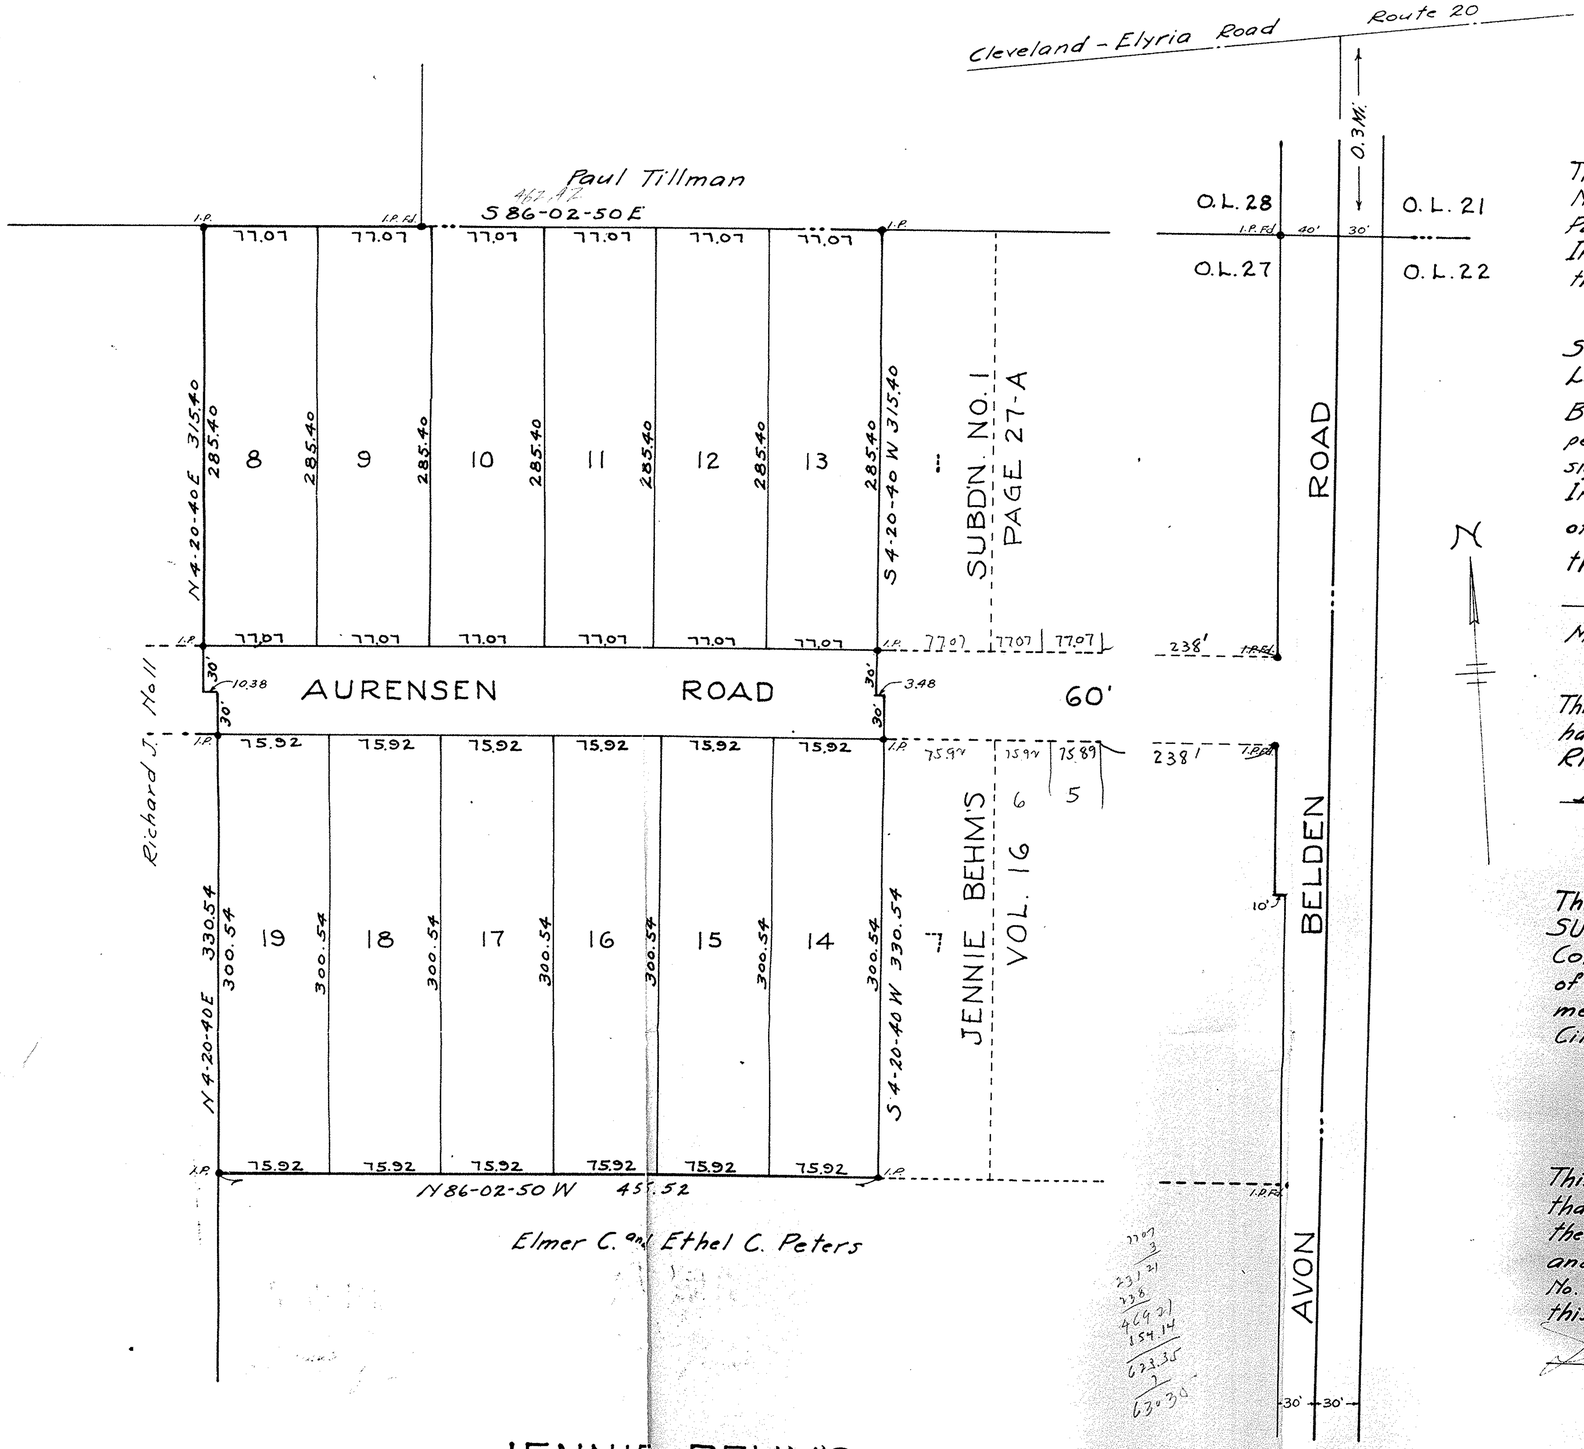

JENNIE BEHM'S
SUBDIVISION NUMBER 2

IN PART OF ORIGINAL RIDGEVILLE TWP. LOT NO. 27
LORAIN COUNTY OHIO

SCALE: 1" = 60' MARCH 20 1956

This plat made at the request of Richard J. Noll and embraces (6.805) acres of land. Iron monuments were found or set as shown. Measurements are in feet and decimal parts thereof. Bearings used are assumed and are for the purpose of describing angles.
This plat is also a part of a Proposed Subdivision which has been approved by the Board of Zoning Commissioners of Ridgeville Twp., on the 20th day of July 1953. All of which I certify to be correct.

Registered Engineer and Surveyor

Transferred _____
_____ County Auditor

The undersigned, owner of the JENNIE BEHM'S SUBDIVISION No. 2, accept this plat and Dedicate to the use of the Public forever the Road or Street as shown.
In testimony whereof I have hereunto set my hand this ____ day of _____ 1956

State of Ohio
Lorain Co., SS

Before me a Notary Public in and for said County and State personally appeared Richard J. Noll, who acknowledged the signing of the above instrument to be his free act and deed.
In witness whereof I have hereunto set my hand and official seal at _____ Ohio
this ____ day of _____ 1956

_____ Notary Public

My Commission expires _____

This is to certify that the Plat of Jennie Behm's Subdivision No. 2 has been approved by the Board of Zoning Commissioners of Ridgeville Township this 8 day of May 1956

Sterling C. Mills — Acting Chairman
Ralph Steinmetz — Secretary

This is to certify that the Dedication of JENNIE BEHM'S SUBDIVISION NO. 2 was approved by The City Planning Commission of Elyria, Ohio; In accordance with provisio of Section No. 35861-1 of the General Code of Ohio, at a meeting of said Commission held the 6 day of Jun City Planning Commission of Elyria, Ohio

J. G. Kuys — President
J. J. Seler — Secretary

This is to certify that I have examined the above plat an that sufficient monuments have been found or set to the road or Street lines; and that it also conforms to th and specifications in accordance with provisions No. 711.091 of the revised General Code of Ohio. I here this plat for Dedication.

D. E. Patterson 5-24-56 — County E

This is to certify that the plat of JENNIE BEHM'S SUB NO. 2 has been approved by the Board of County of Lorain County, Ohio by Resolution No. _____ Passed _____

_____ Chairman, Board of Count
_____ Commissioners Cle

Received for Recording _____ 195
Recorded in Volume _____ Page _____
_____ County R

This is to certify that the Dedication of JE SUBDIVISION NO. 2 was approved by Planning Commission of Lorain Cou accordance with provisions of Sectio General Code of Ohio, at a meeting o held the ____ day of _____ 1956

_____ Preside