VILLAGE OF GRAFTON
T5N, R16W
OF THE CONNECTICUT WESTERN RESERVE
EATON TOWNSHIP
LORAIN COUNTY

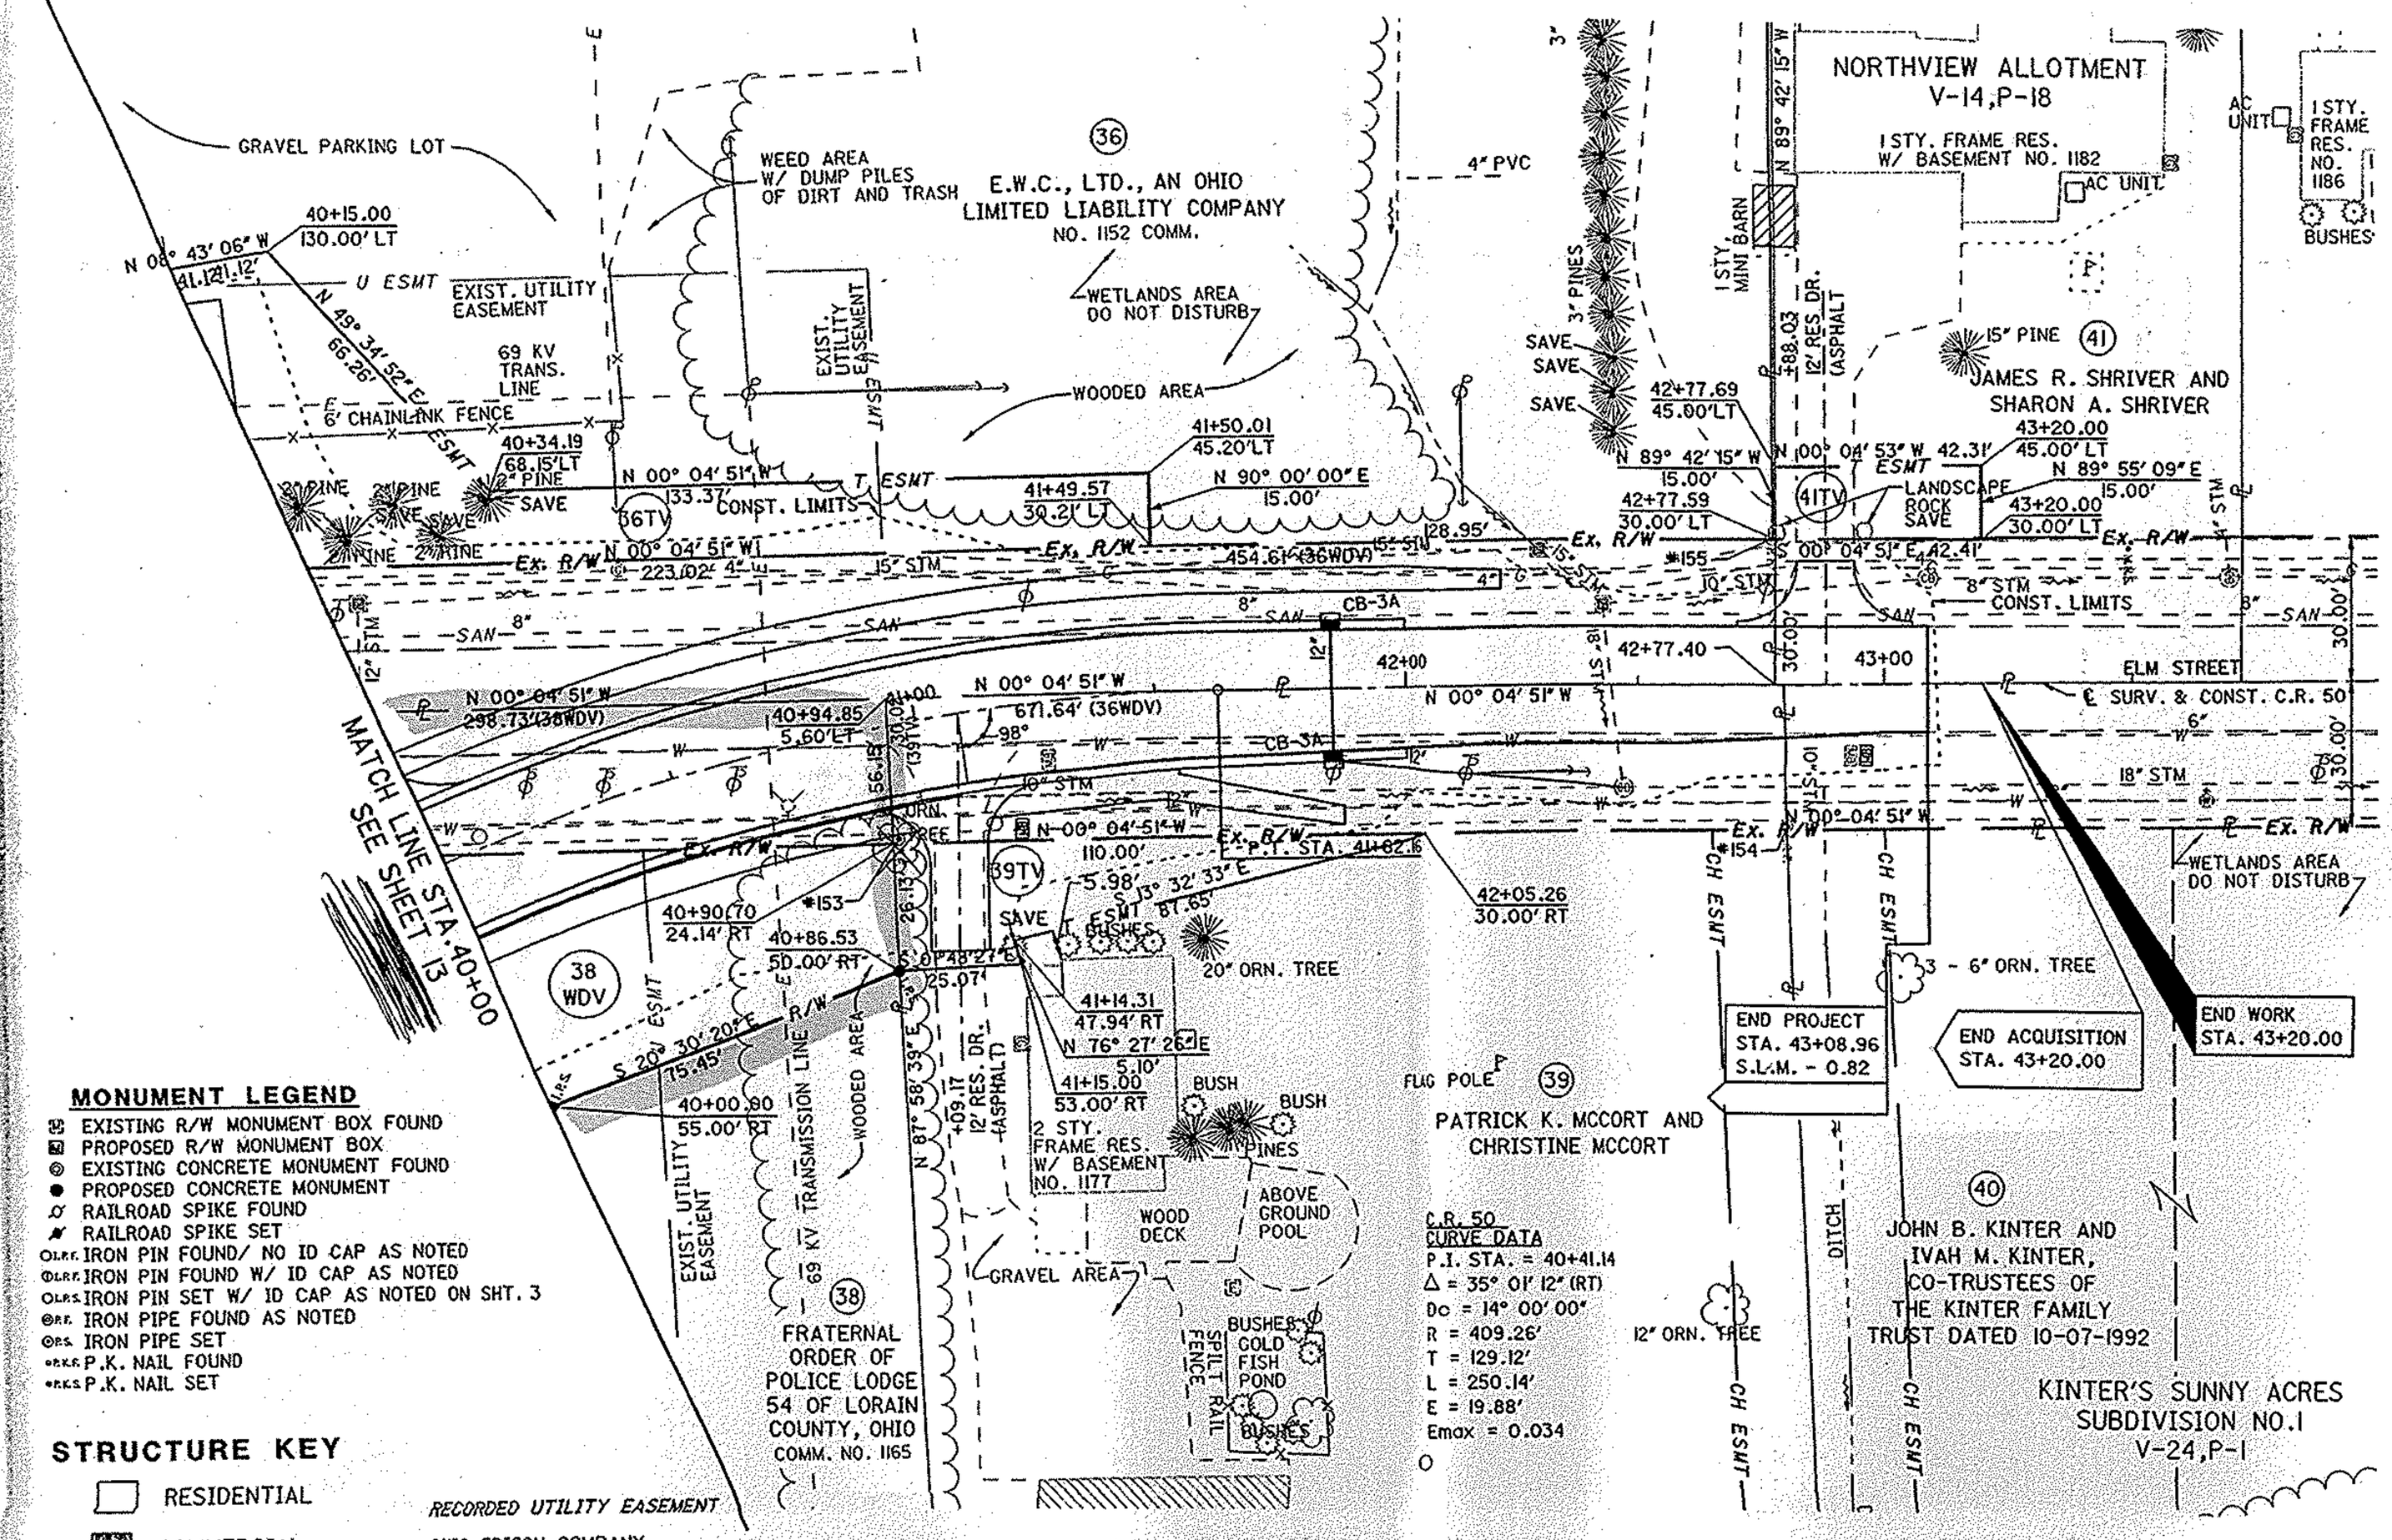

MONUMENT LEGEND

- EXISTING R/W MONUMENT BOX FOUND
- PROPOSED R/W MONUMENT BOX
- EXISTING CONCRETE MONUMENT FOUND
- PROPOSED CONCRETE MONUMENT
- RAILROAD SPIKE FOUND
- RAILROAD SPIKE SET
- I.R.F. IRON PIN FOUND/ NO ID CAP AS NOTED
- I.R.F. IRON PIN FOUND W/ ID CAP AS NOTED
- I.R.S. IRON PIN SET W/ ID CAP AS NOTED ON SHT. 3
- I.P.F. IRON PIPE FOUND AS NOTED
- I.P.S. IRON PIPE SET
- P.K.F. P.K. NAIL FOUND
- P.K.S. P.K. NAIL SET

STRUCTURE KEY

- RESIDENTIAL
- COMMERCIAL
- OUT-BUILDING
- SCHOOL

RECORDED UTILITY EASEMENT

OHIO EDISON COMPANY
PARCEL 36 VOL. 33 PG. 649
PARCEL 37 VOL. 5 PG. 807
PARCEL 38 VOL. 5 PG. 811

PARCEL LEAD-IN'S				
PARCEL	DIST FROM IPF#2	STATION	OFFSET	ALIGNMENT
39TV	893.52'	40+94.85	5.60'	C.R.50
41TV	1076.67'	42+77.40	℄	C.R.50
IN THE CENTERLINE OF EXISTING ROAD IS PI NO.2 THE STATION IS 28+17.48				

NOTE:
1. FOR BASIS OF BEARING SEE CENTERLINE PLAT ON SHEET 1.

REV. BY	DATE	DESCRIPTION

DATE COMPLETED

HORIZONTAL SCALE IN FEET 0 10 20 40

PID NO. 23107

R/W DESIGNER JMA
R/W REVIEWER CPU

RIGHT OF WAY PLAN
STA. 40+00 TO STA. 43+20

LOR-CR50-0.34

14/18

124/128