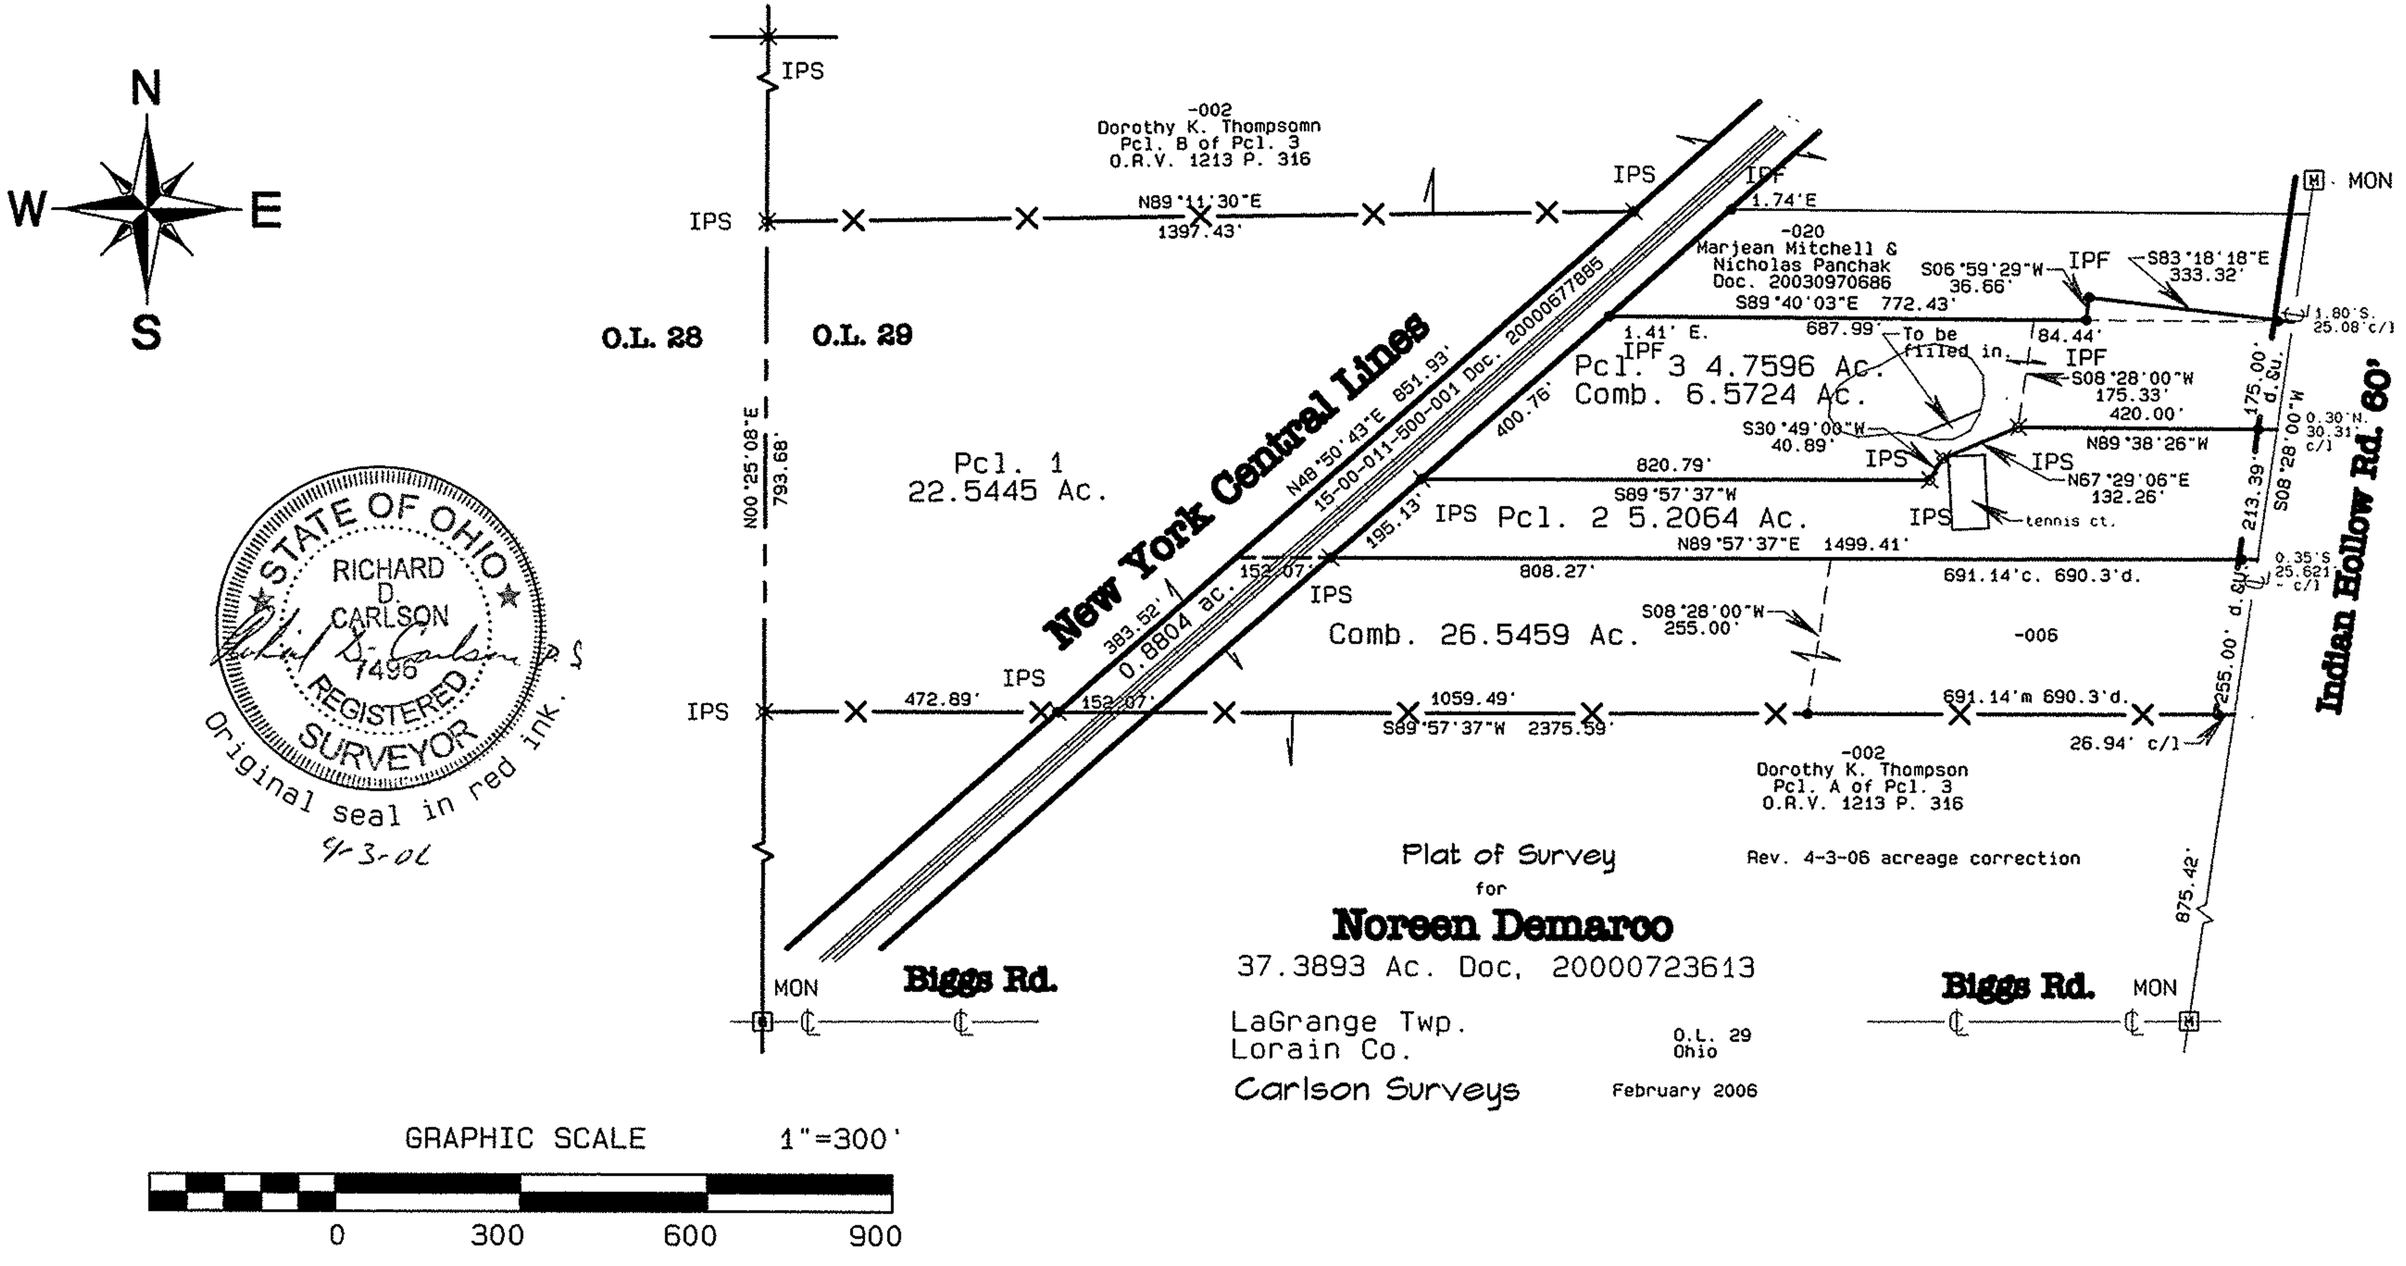

STATE OF OHIO
RICHARD D. CARLSON
7496
REGISTERED SURVEYOR

Original seal in red ink.
9-3-06

Plat of Survey
for
Noreen Demaroo
37.3893 Ac. Doc. 20000723613

Rev. 4-3-06 acreage correction

LaGrange Twp.
Lorain Co.
O.L. 29
Ohio

Carlson Surveys
February 2006

GRAPHIC SCALE 1"=300'

0 300 600 900