1" = 20' Topo MAP
Property 18¼" x 29½" (32" w/Warden Ave.)

PLAT OF SURVEY FOR
ROBERT GLOVER, INC.

PARTS OF ORIGINAL LOT 34 WEST OF BLACK RIVER
ELYRIA TOWNSHIP ELYRIA CITY
LORAIN COUNTY OHIO
SCALE: 1" = 40'
EASTERLY 1.6778 ACRES SURVEYED APRIL 9-1962
WESTERLY 7.419 ACRES SURVEYED JUNE 30-1962
GARY E. PENFOUND REG. SURVEYOR NO. 4457
See Field Book 18-Pgs. 45 & 73
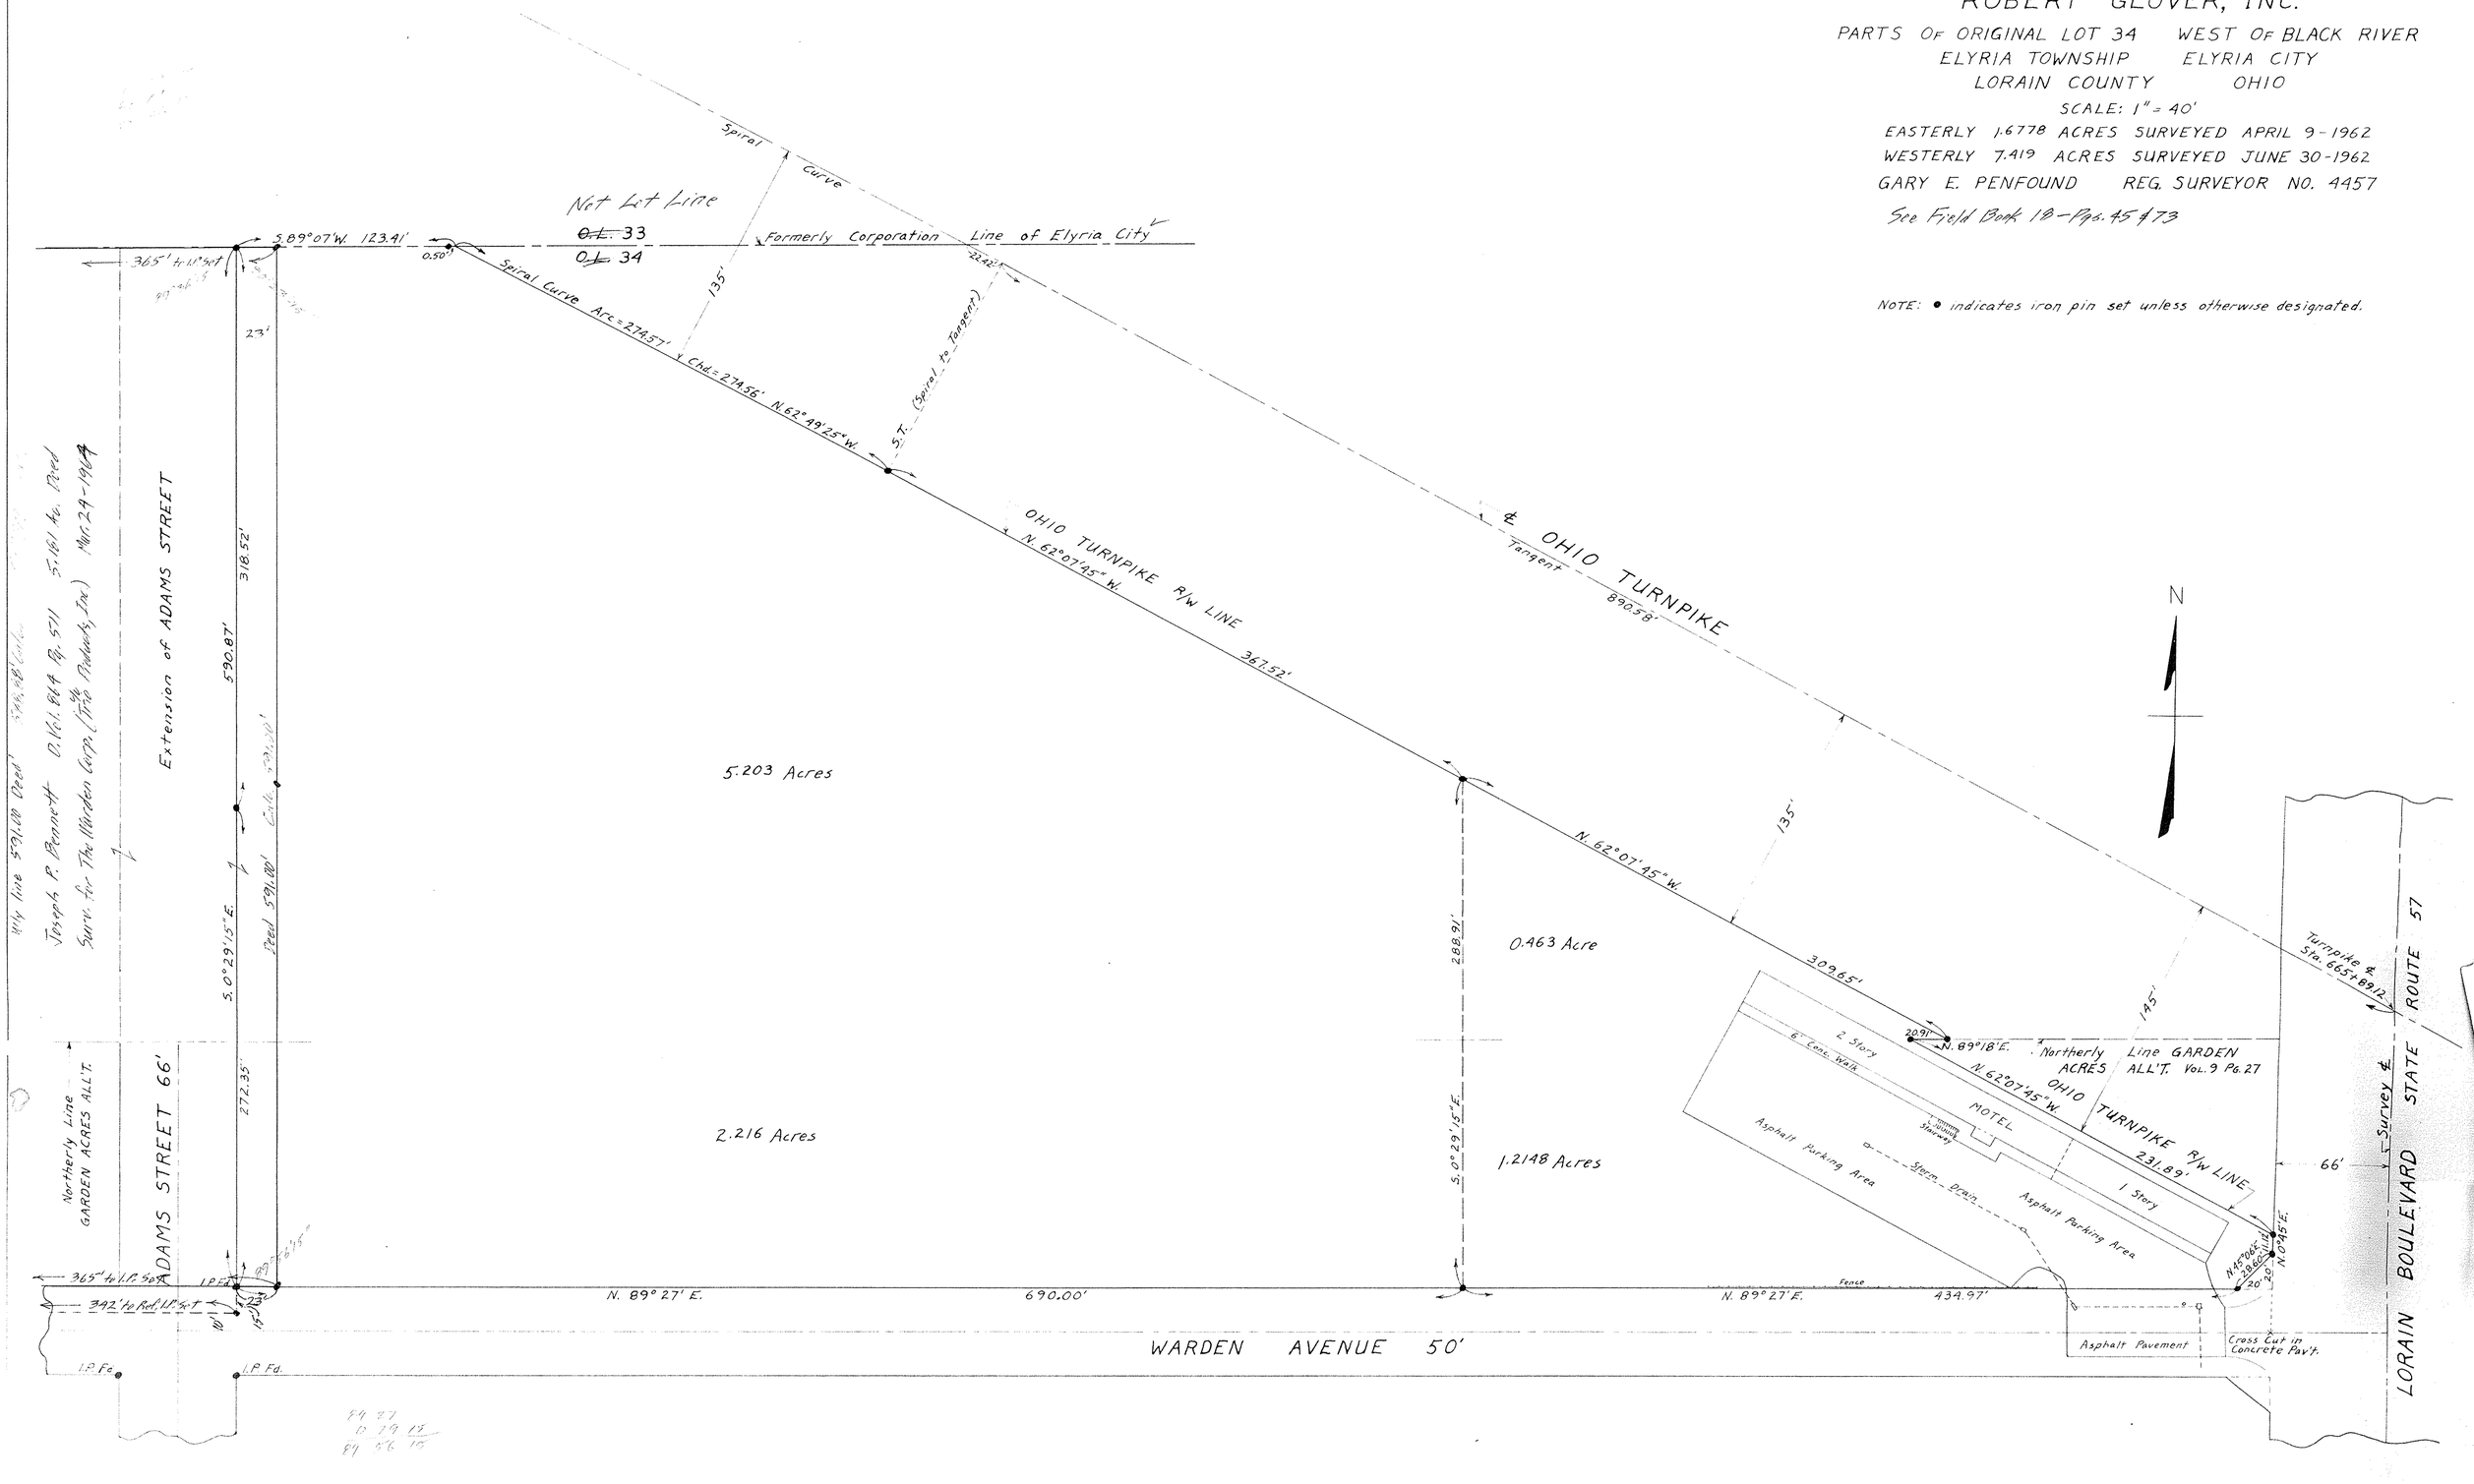
NOTE: • indicates iron pin set unless otherwise designated.