V.34 Pg.78

1094/17
Judgement Case No. 72707

Note: Centerline of State Route 10 as now established by the State of Ohio Department of Highways does not correspond with the centerline used in deeds to properties south of Butternut Ridge Road.

℄ CURVE DATA
P.I. 804+39.32
Δ = 39°55' Lt.
D = 0°45'
T = 261.21
L = 522.23

PLAT OF SURVEY FOR DAVE PARKS
ORIGINAL LOT 93 EATON TOWNSHIP
LORAIN COUNTY - OHIO
SCALE: 1" = 30' NOVEMBER 196
Gary E. Pentowski Reg. Surveyor No. 4
See Field Book 18-Pg. 16
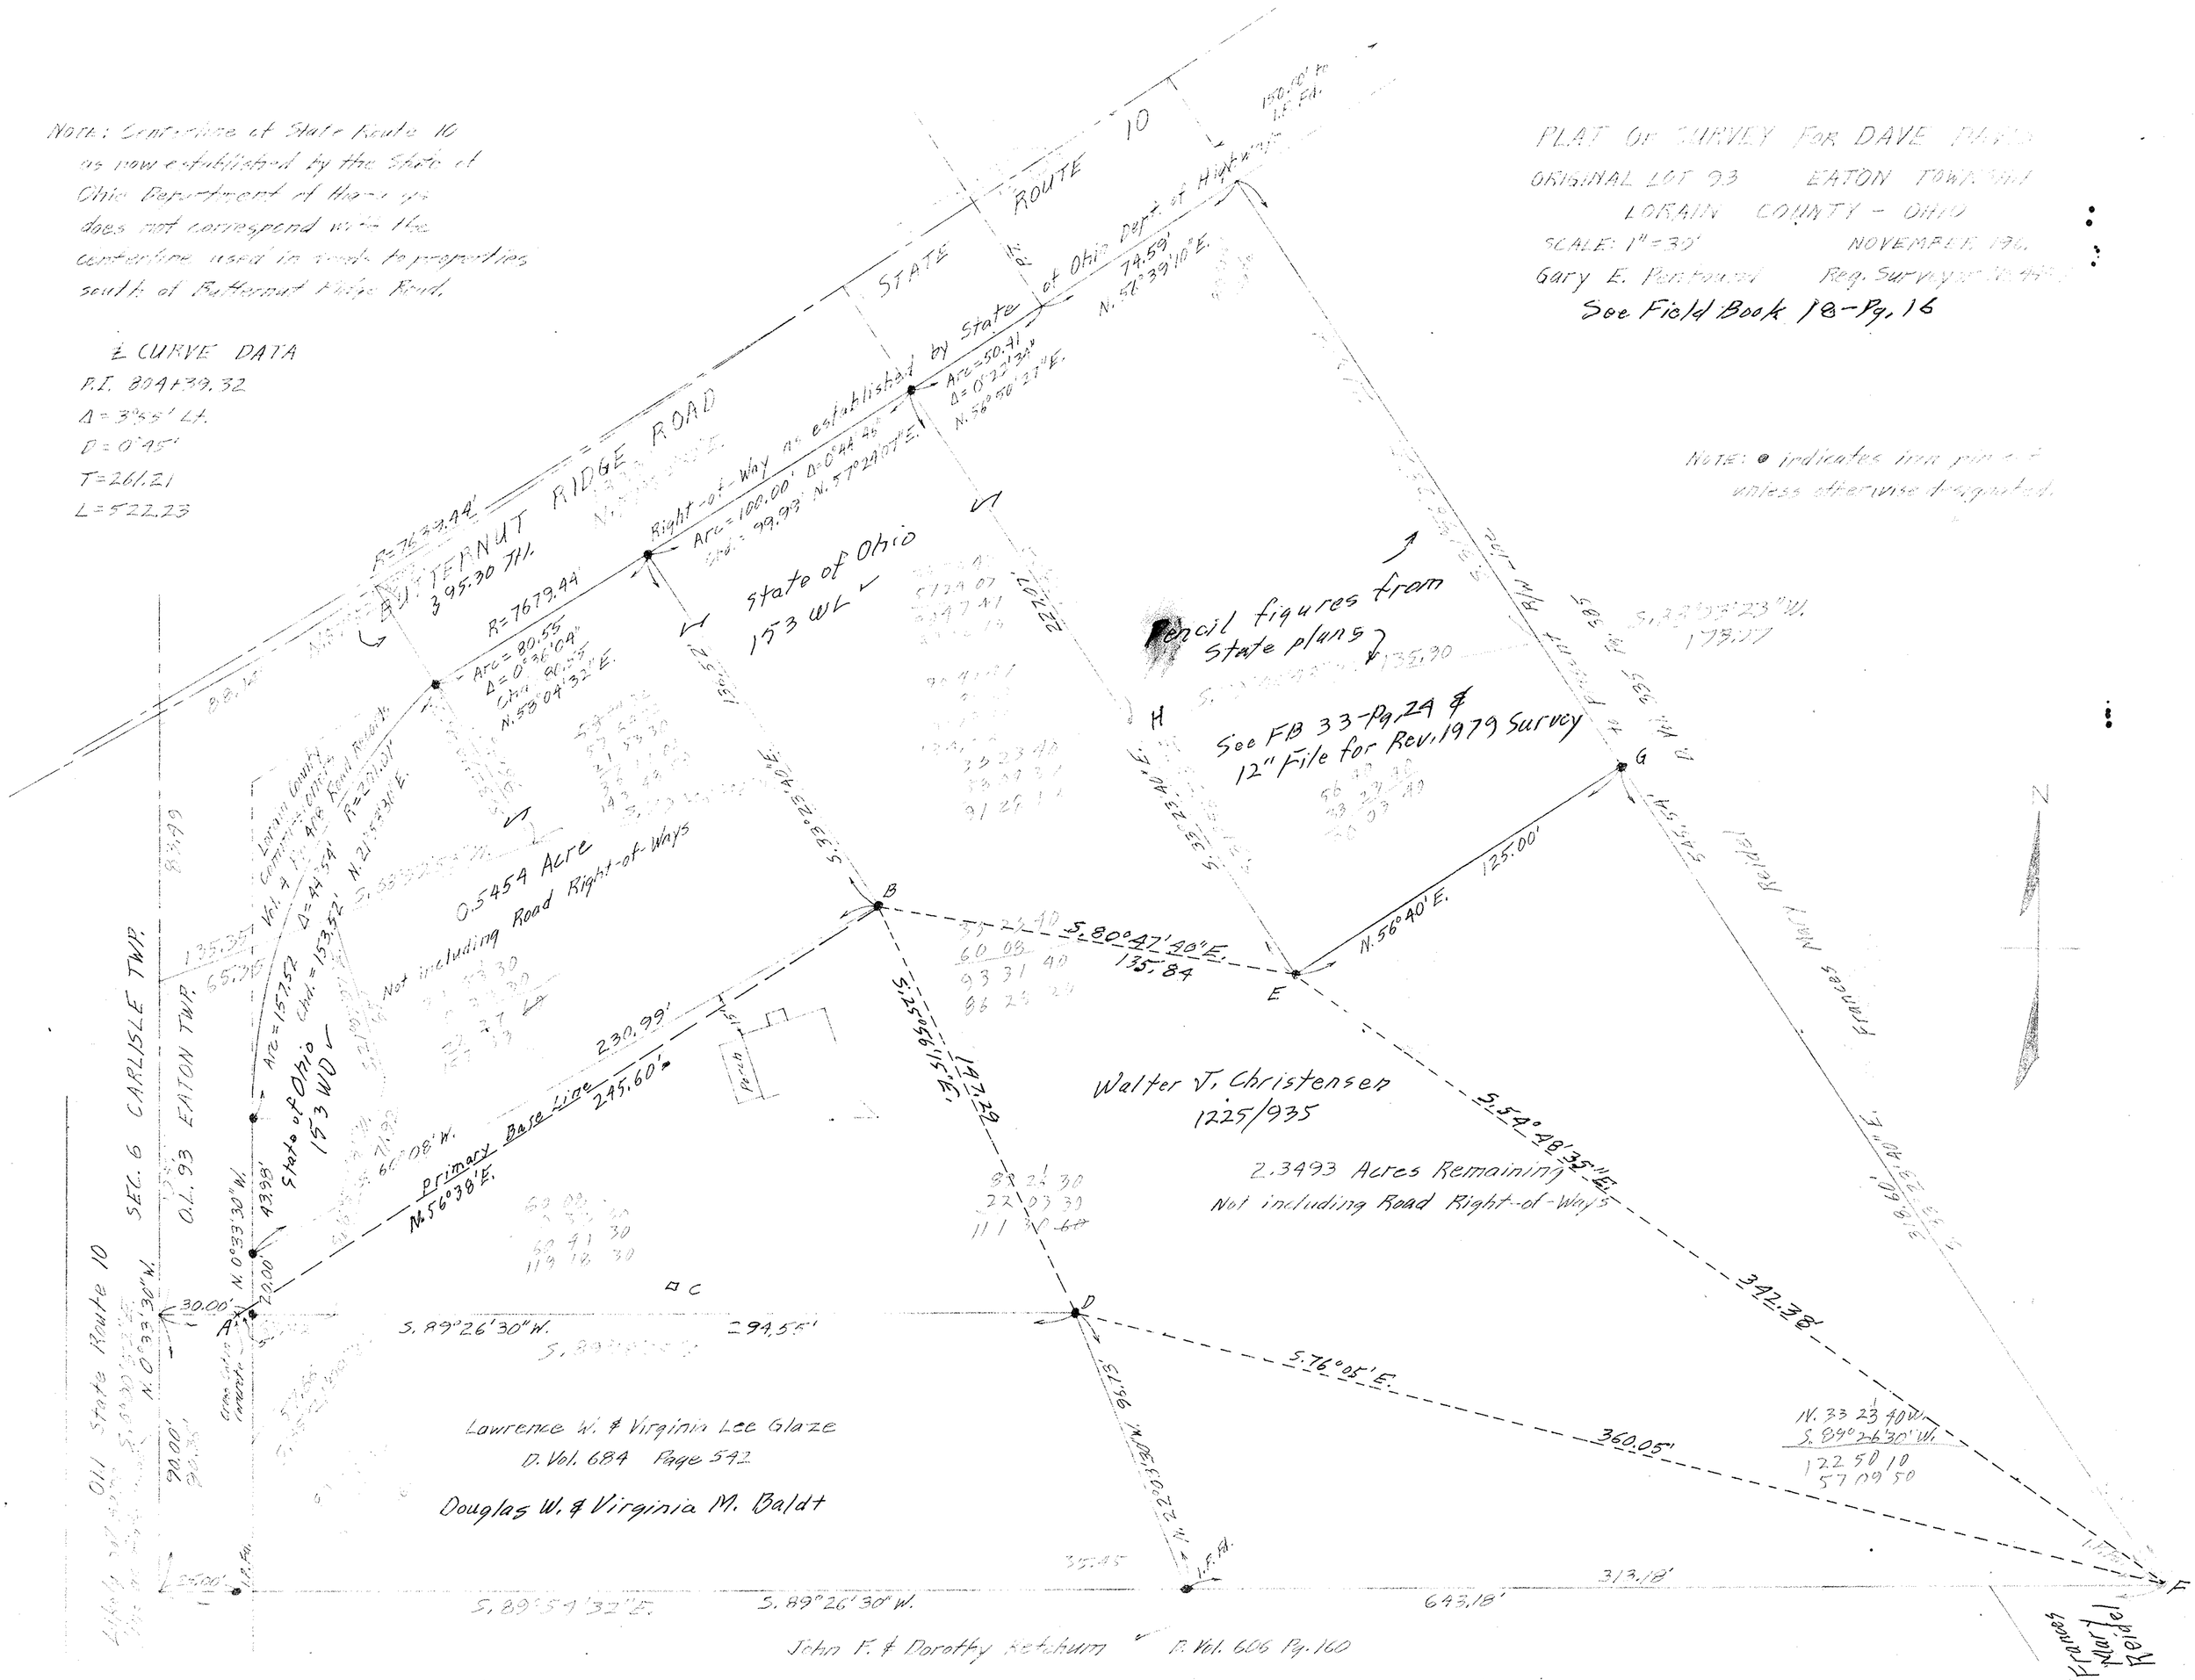
Note: ● indicates iron pins set unless otherwise designated.