NOTE: ● indicates iron pin set unless otherwise designated.

PLAT OF SURVEY FOR NORMAN & HAZEL I. MILLWARD
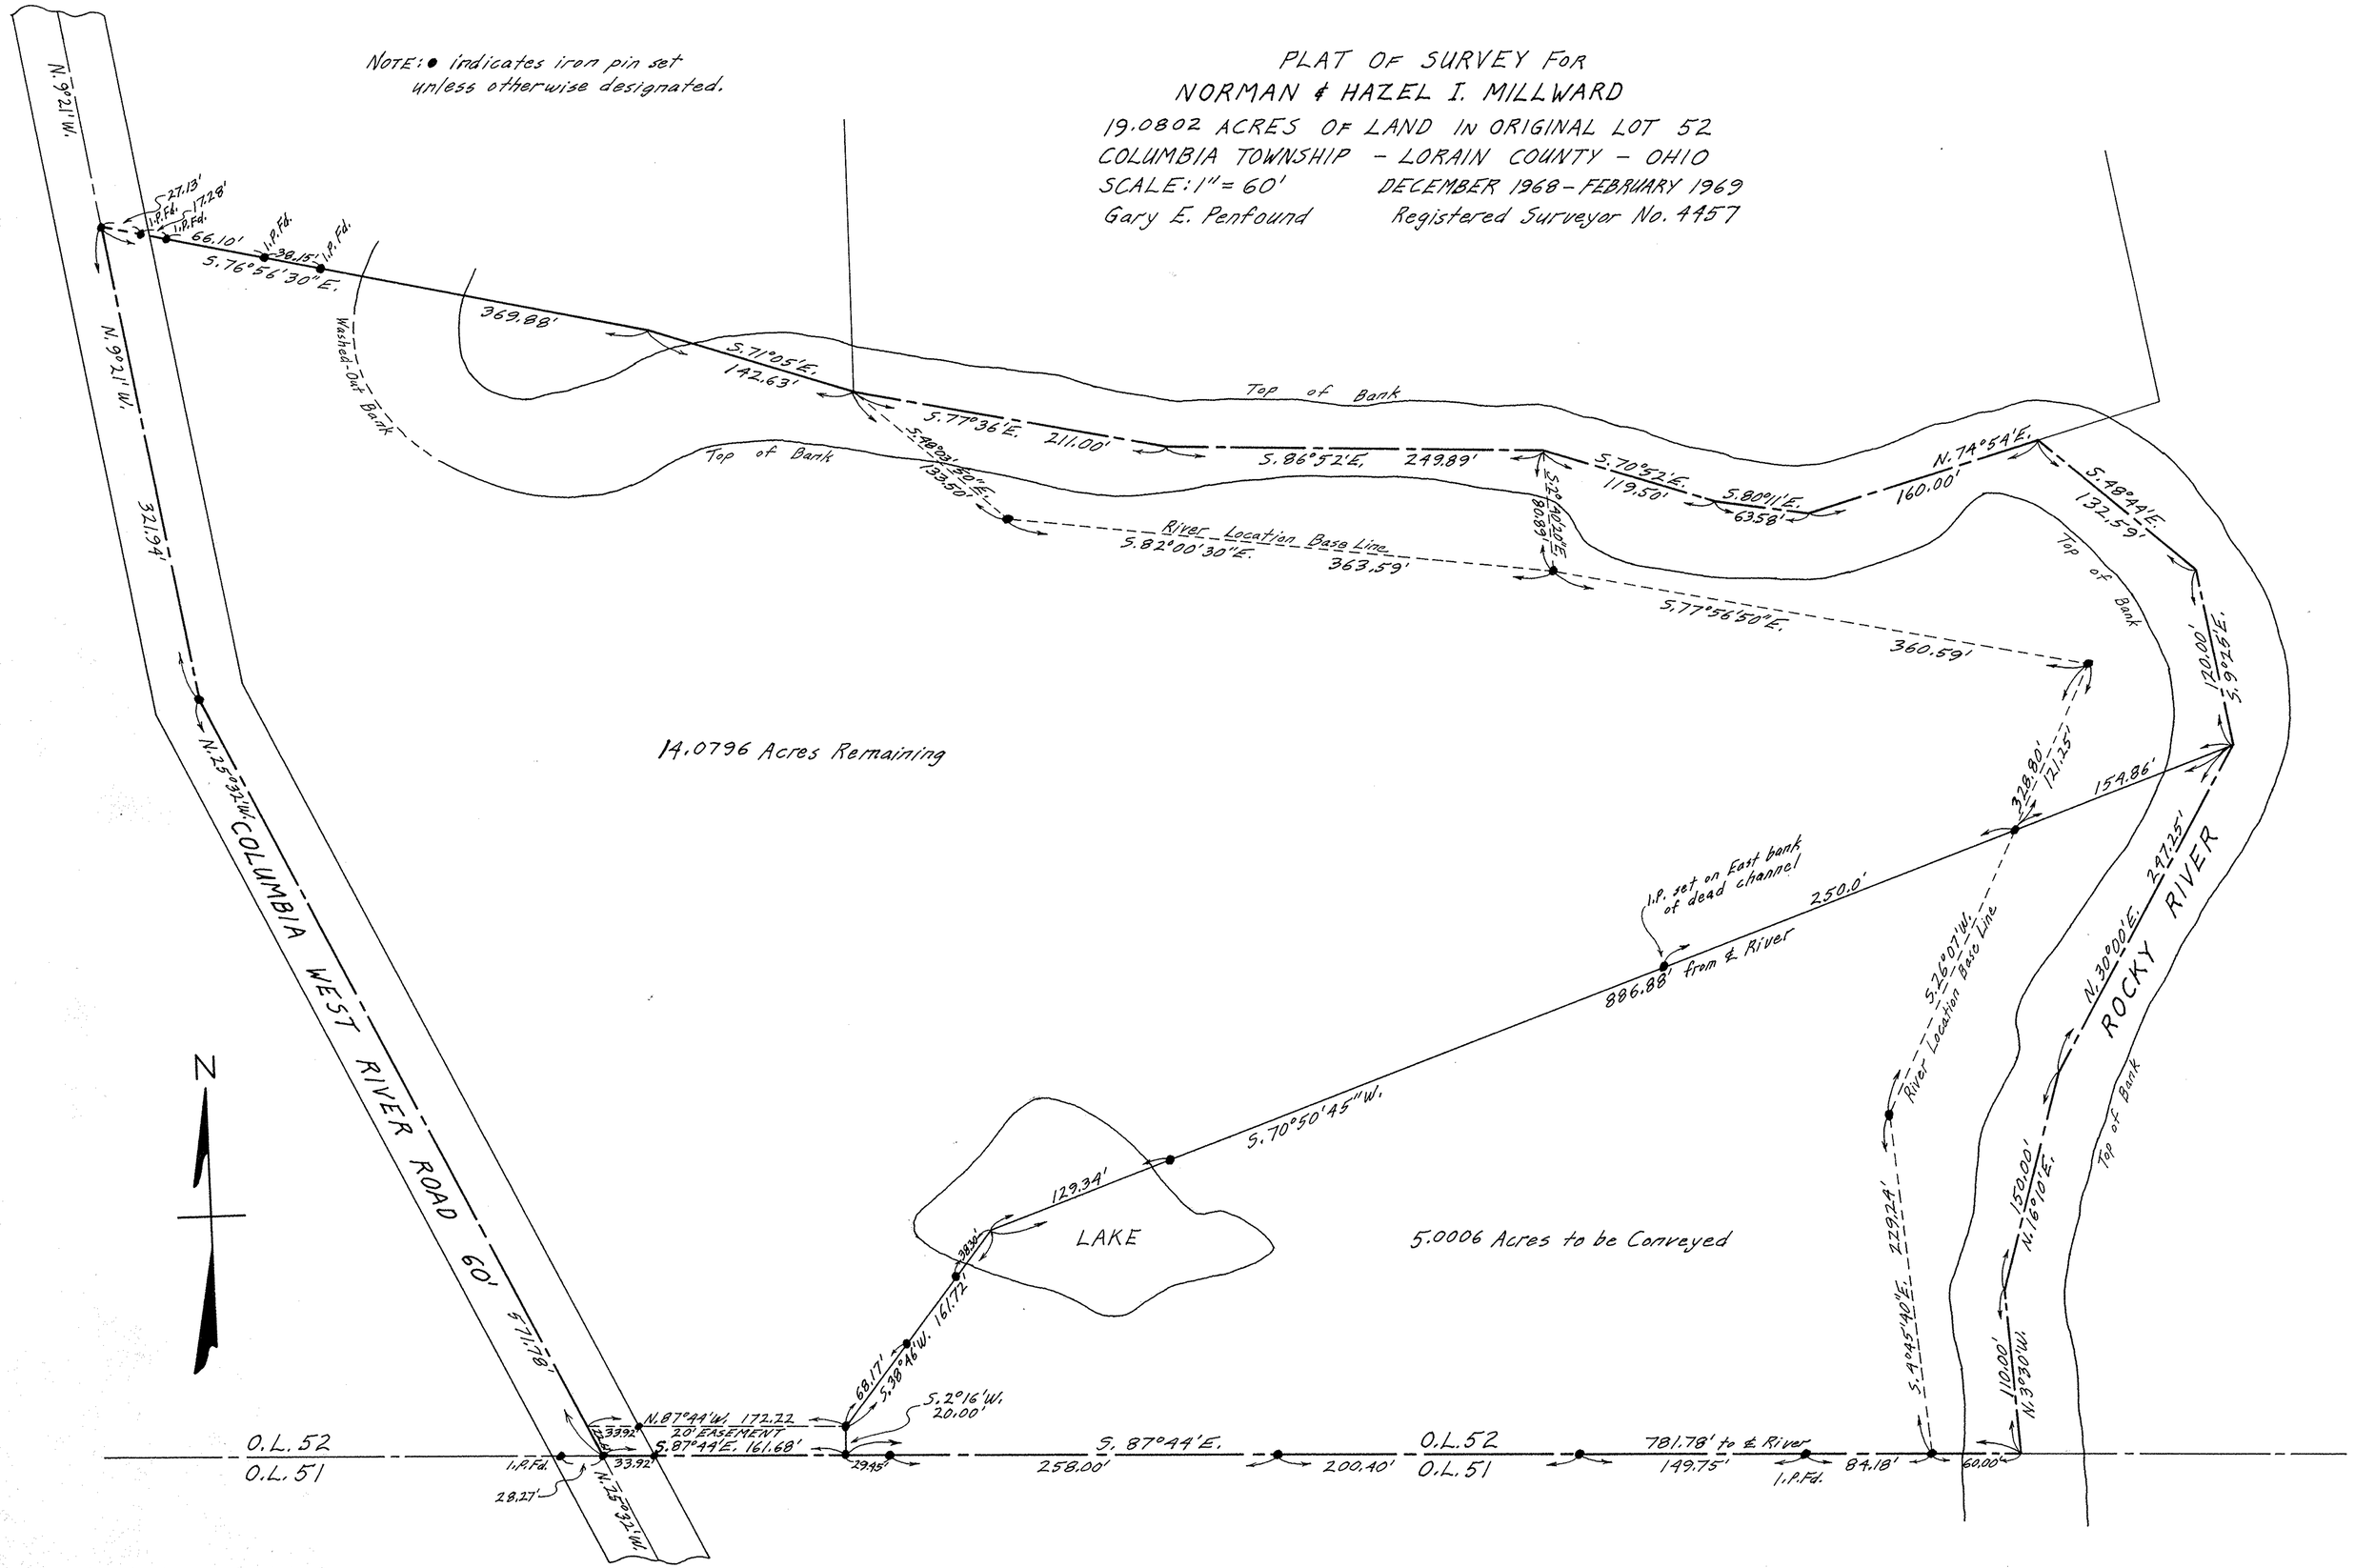
19.0802 ACRES OF LAND IN ORIGINAL LOT 52
COLUMBIA TOWNSHIP - LORAIN COUNTY - OHIO
SCALE: 1" = 60' DECEMBER 1968 - FEBRUARY 1969
Gary E. Penfound Registered Surveyor No. 4457