CONTOUR AND DRAINAGE MAP FOR
COZY KNOLL SUBDIVISION

ORIGINAL LOT 13 - COLUMBIA TWP.
LORAIN COUNTY OHIO
SCALE: 1" = 100' APRIL - 1981
Gary E. Penfound Reg. Surveyor No. 4457
Gary E. Penfound

(See also Plan and Profile Sheets for detail on BOONE ROAD and EMMONS ROAD.)
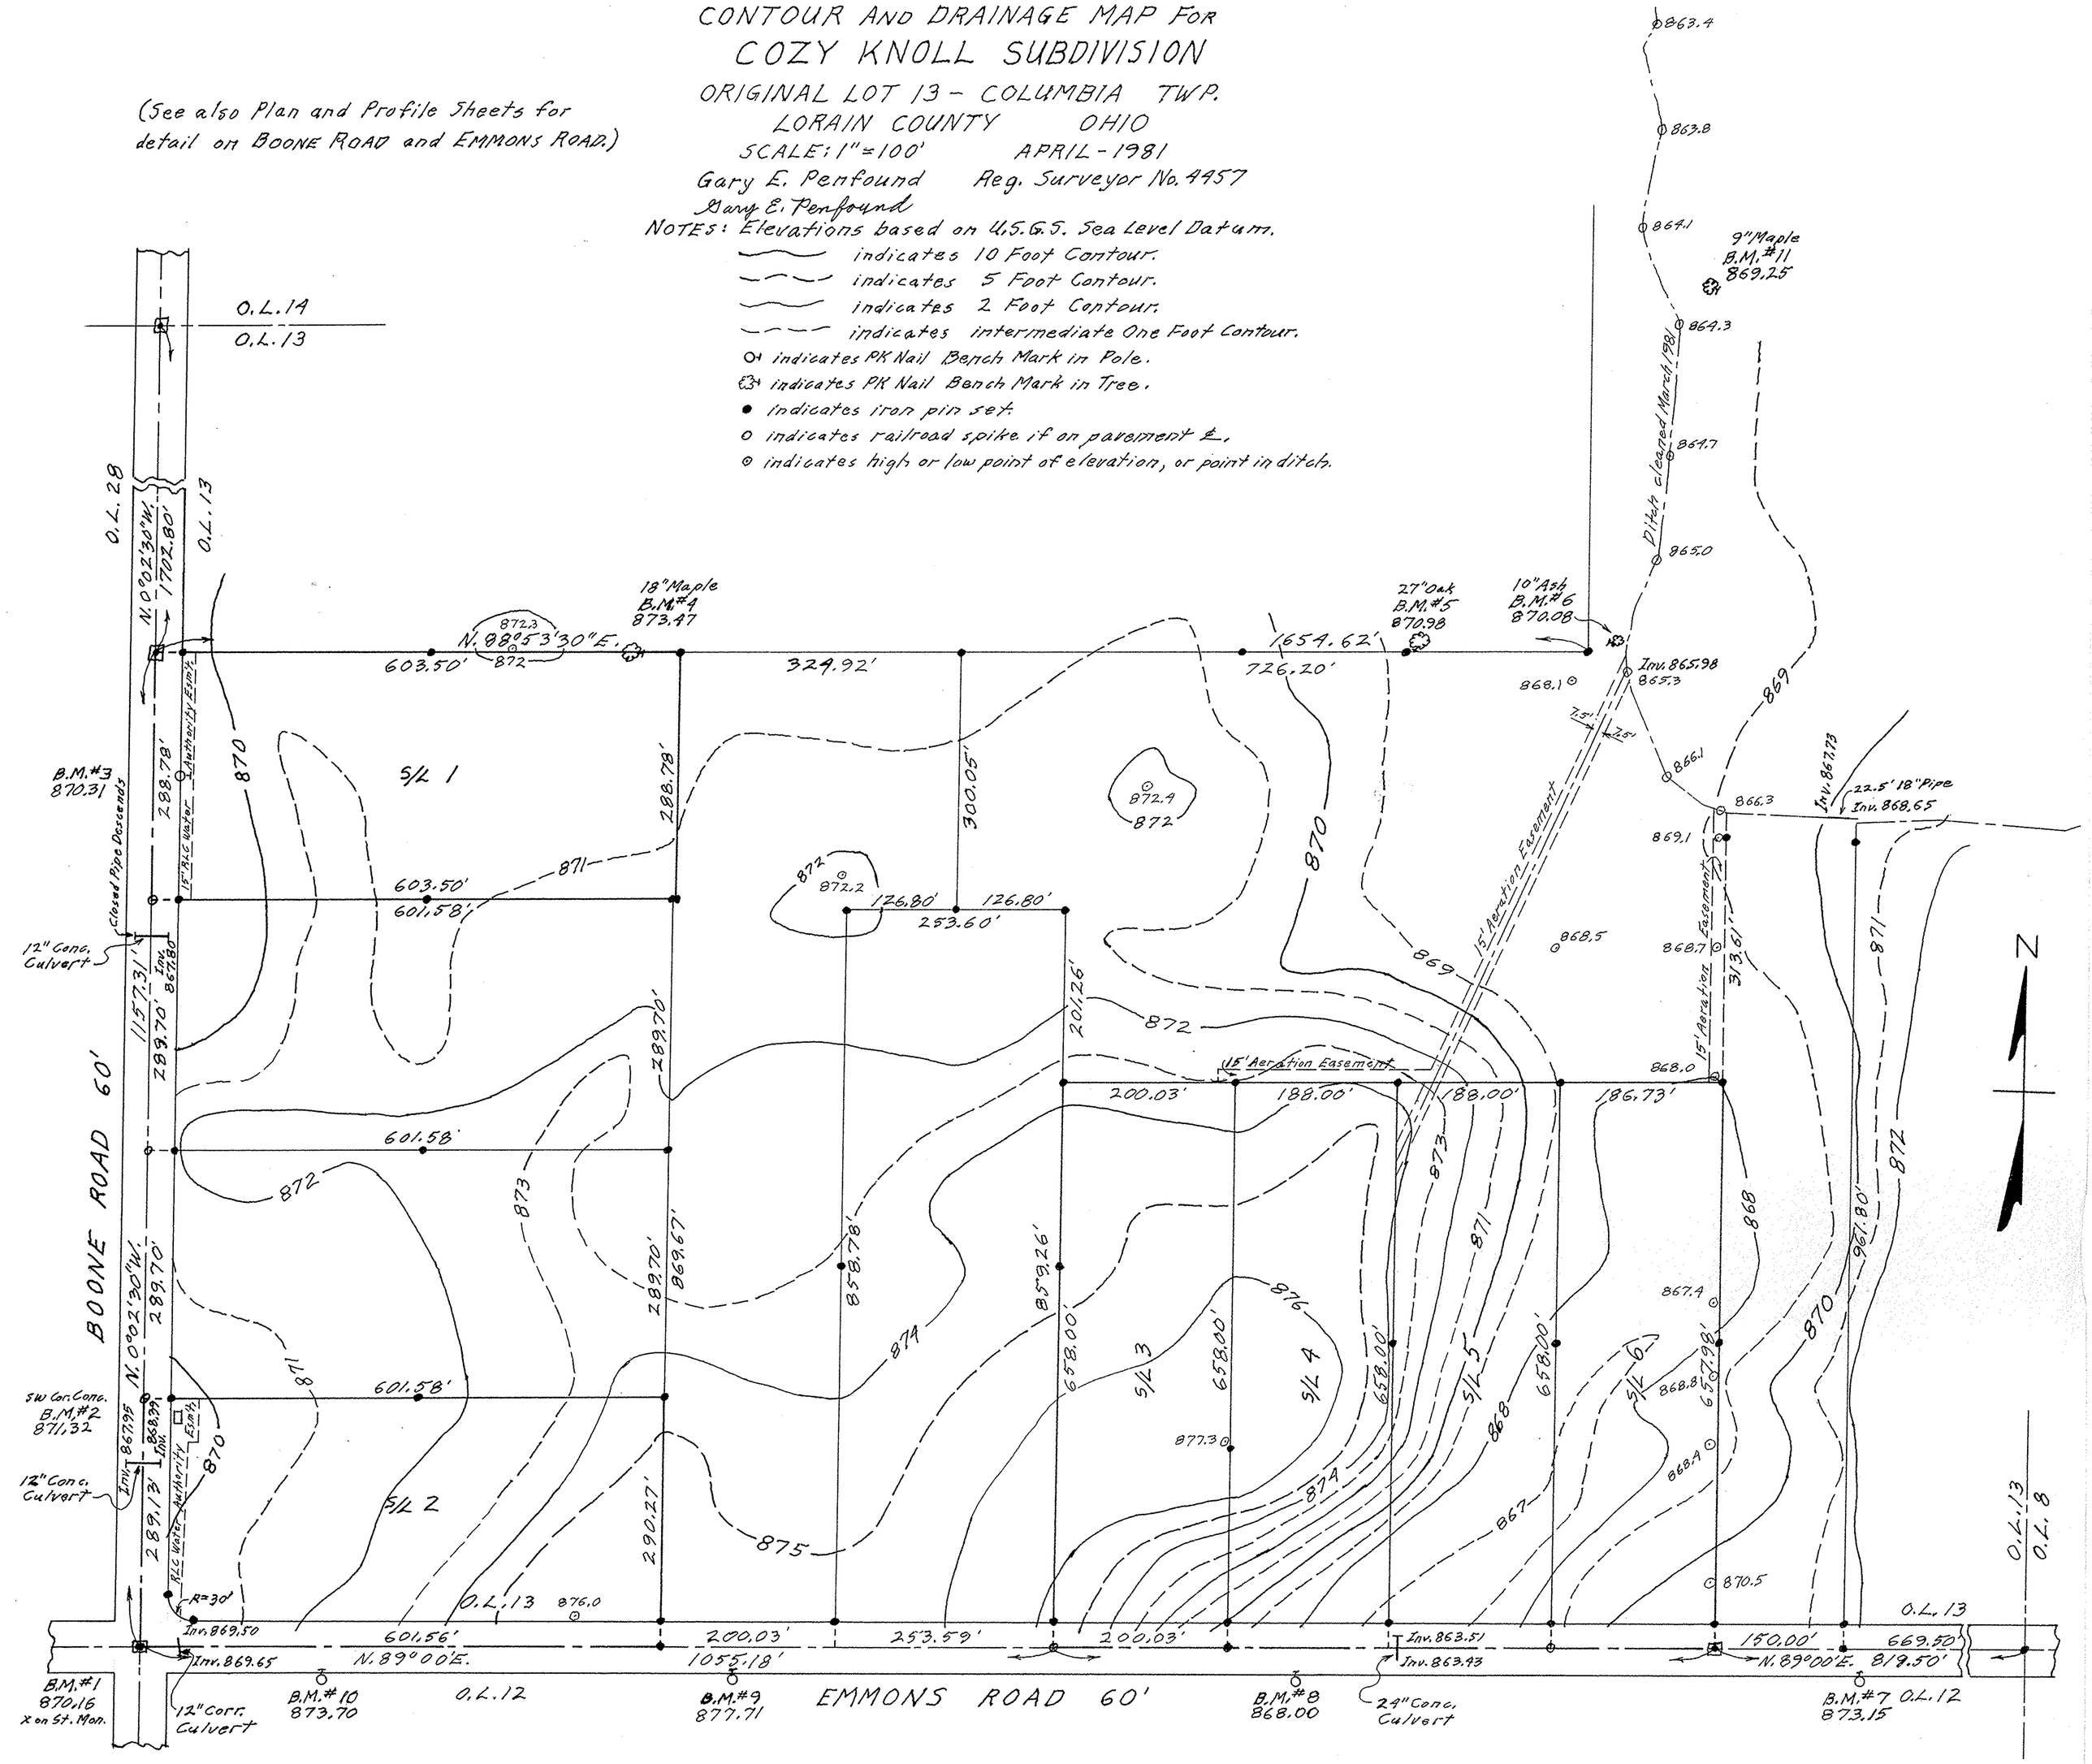
NOTES: Elevations based on U.S.G.S. Sea Level Datum.
indicates 10 Foot Contour.
indicates 5 Foot Contour.
indicates 2 Foot Contour.
indicates intermediate One Foot Contour.
indicates PK Nail Bench Mark in Pole.
indicates PK Nail Bench Mark in Tree.
indicates iron pin set
indicates railroad spike if on pavement ℄.
indicates high or low point of elevation, or point in ditch.