# BOONE ROAD 60' R/W PROFILE AND UTILITIES AND DRAINAGE FOR COZY KNOLL SUBDIVISION

## ORIGINAL LOT NO. 13 - COLUMBIA TWP. - LORAIN COUNTY - OHIO

Gary E. Penfound Reg. Surveyor No. 4957

Gary E. Penfound

1/2

MAY-1981

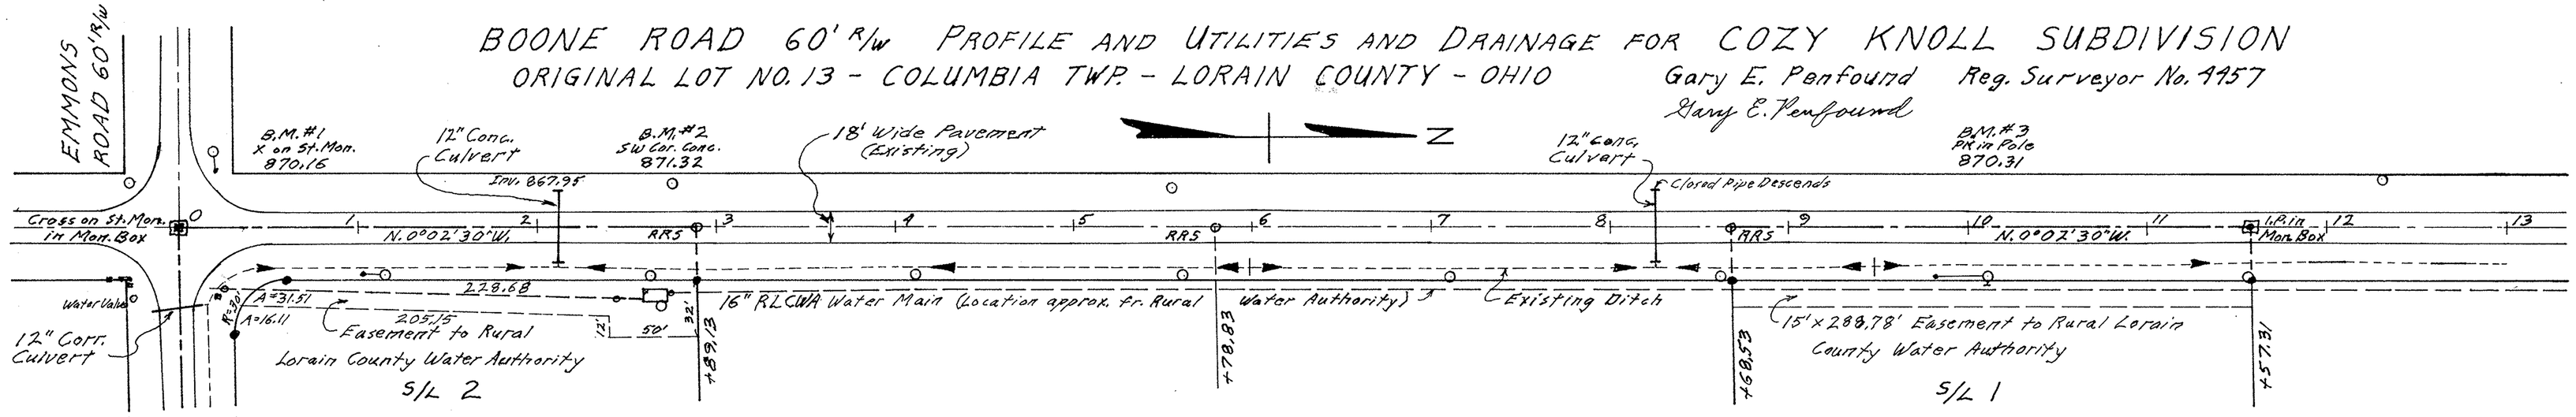


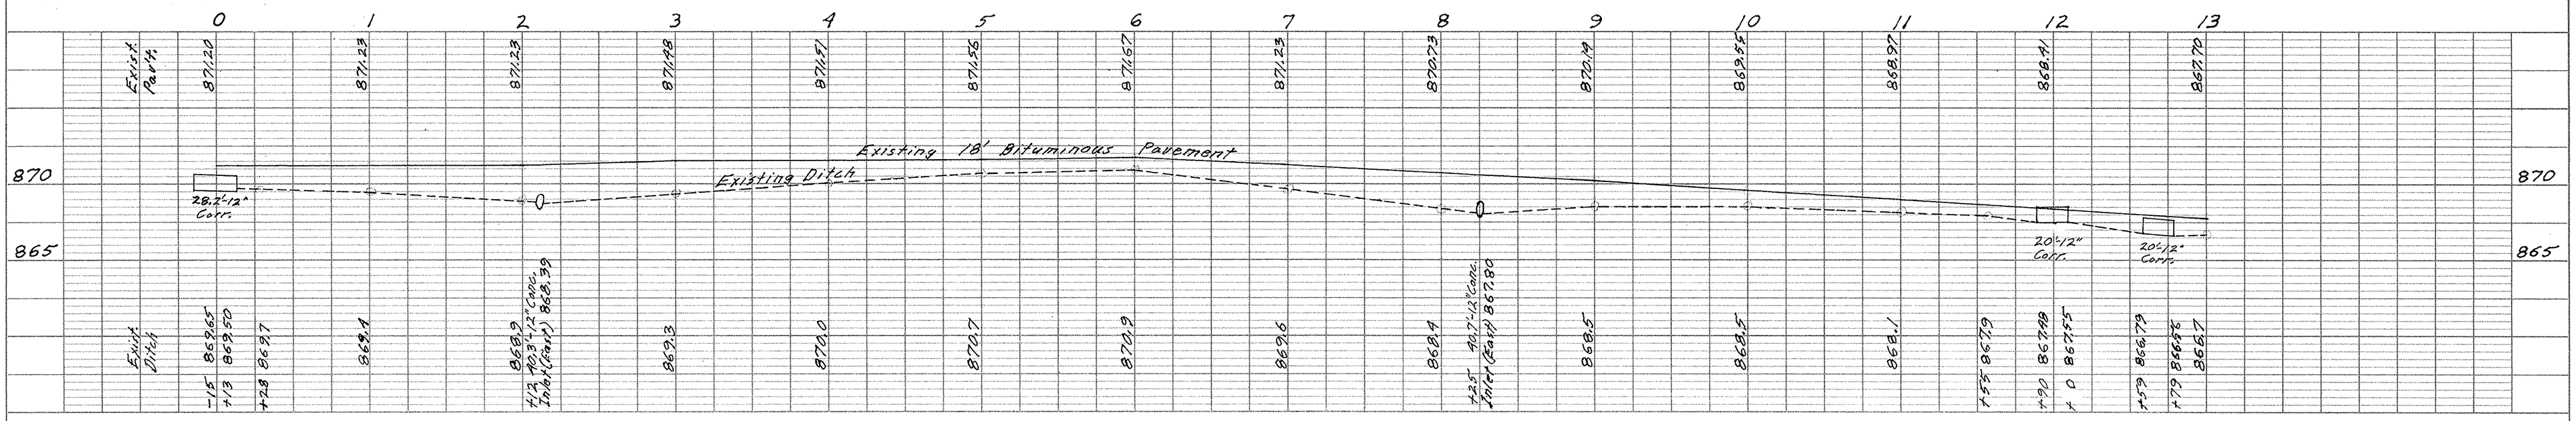


## APPROVED METHOD OF CONSTRUCTING PRIVATE DRIVES AND GRADING LAWNS

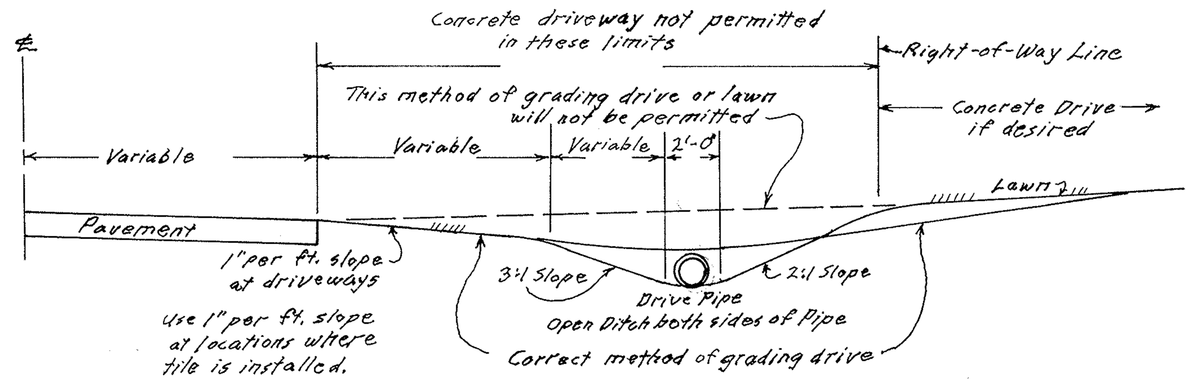


Driveway Culvert Pipes to be located and installed when Dwellings are constructed. (Permit Required)

### SYMBOLS

- Power Pole
- Pole & Guy
- Telephone Cable Pedestal
- Water Line Valve
- Iron Pin Monument

PLAN — NOTE BOOK — NO. — SURVEYED — PLOTTED — ALIGNMENT CHECKED — BY: OF WAY CHECKED — BY — DATE

PROFILE — NOTE BOOK — NO. — SURVEYED — PLOTTED — GRADES CHECKED — B. M. - NOTED — STRUCTURE NOTAT NS CH NO. — BY — DATE