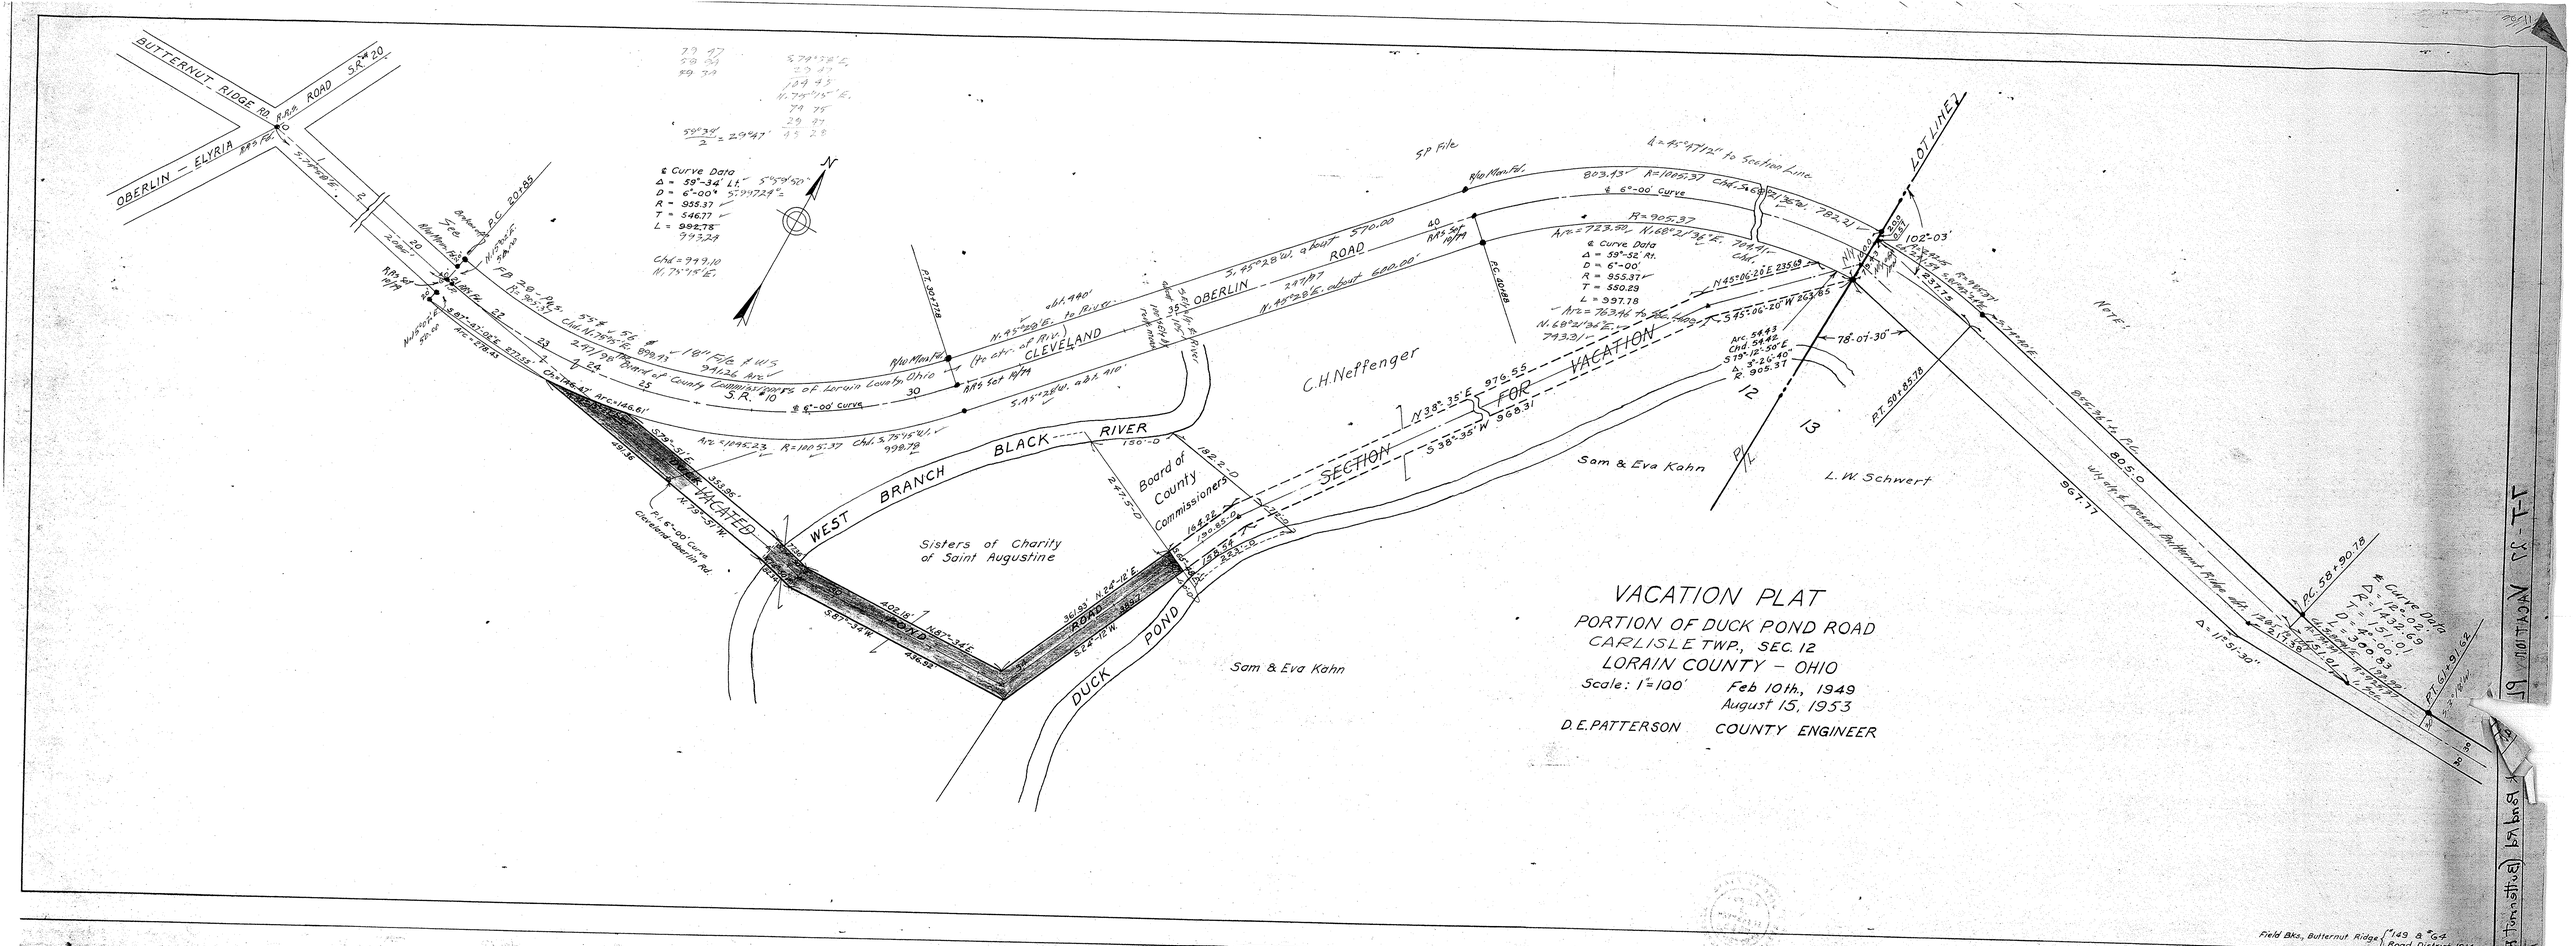
VACATION PLAT
PORTION OF DUCK POND ROAD
CARLISLE TWP., SEC. 12
LORAIN COUNTY - OHIO
Scale: 1"=100'
Feb 10th., 1949
August 15, 1953
D. E. PATTERSON
COUNTY ENGINEER
BUTTERNUT RIDGE RD.
OBERLIN - ELYRIA
R.R. ROAD
S.R. #20
OBERLIN
ROAD
CLEVELAND
S.R. #10
C.H. Neffenger
Board of County Commissioners
WEST BRANCH BLACK RIVER
Sisters of Charity of Saint Augustine
VACATED
DUCK POND
Sam & Eva Kahn
L. W. Schwert
SECTION FOR VACATION
LOT LINE
Note:
Field Bks., Butternut Ridge "149 & "64
Road District 1914