BEVERLY GARDENS ALLOTMENT NO. 1

PART OF SECTION NO. 4 CARLISLE TOWNSHIP

LORAIN COUNTY OHIO

SCALE 1" = 60' JANUARY 1957

C. E. PENFOUND REGISTERED SURVEYOR NO. 3200

Field Book 12-Pgs. 2-3 & 4

Note:- Iron pin found or set shown thus. •

NOTE: Acreage given includes part of Sub Lot 31 of Lindale Allotment as shown hereon.

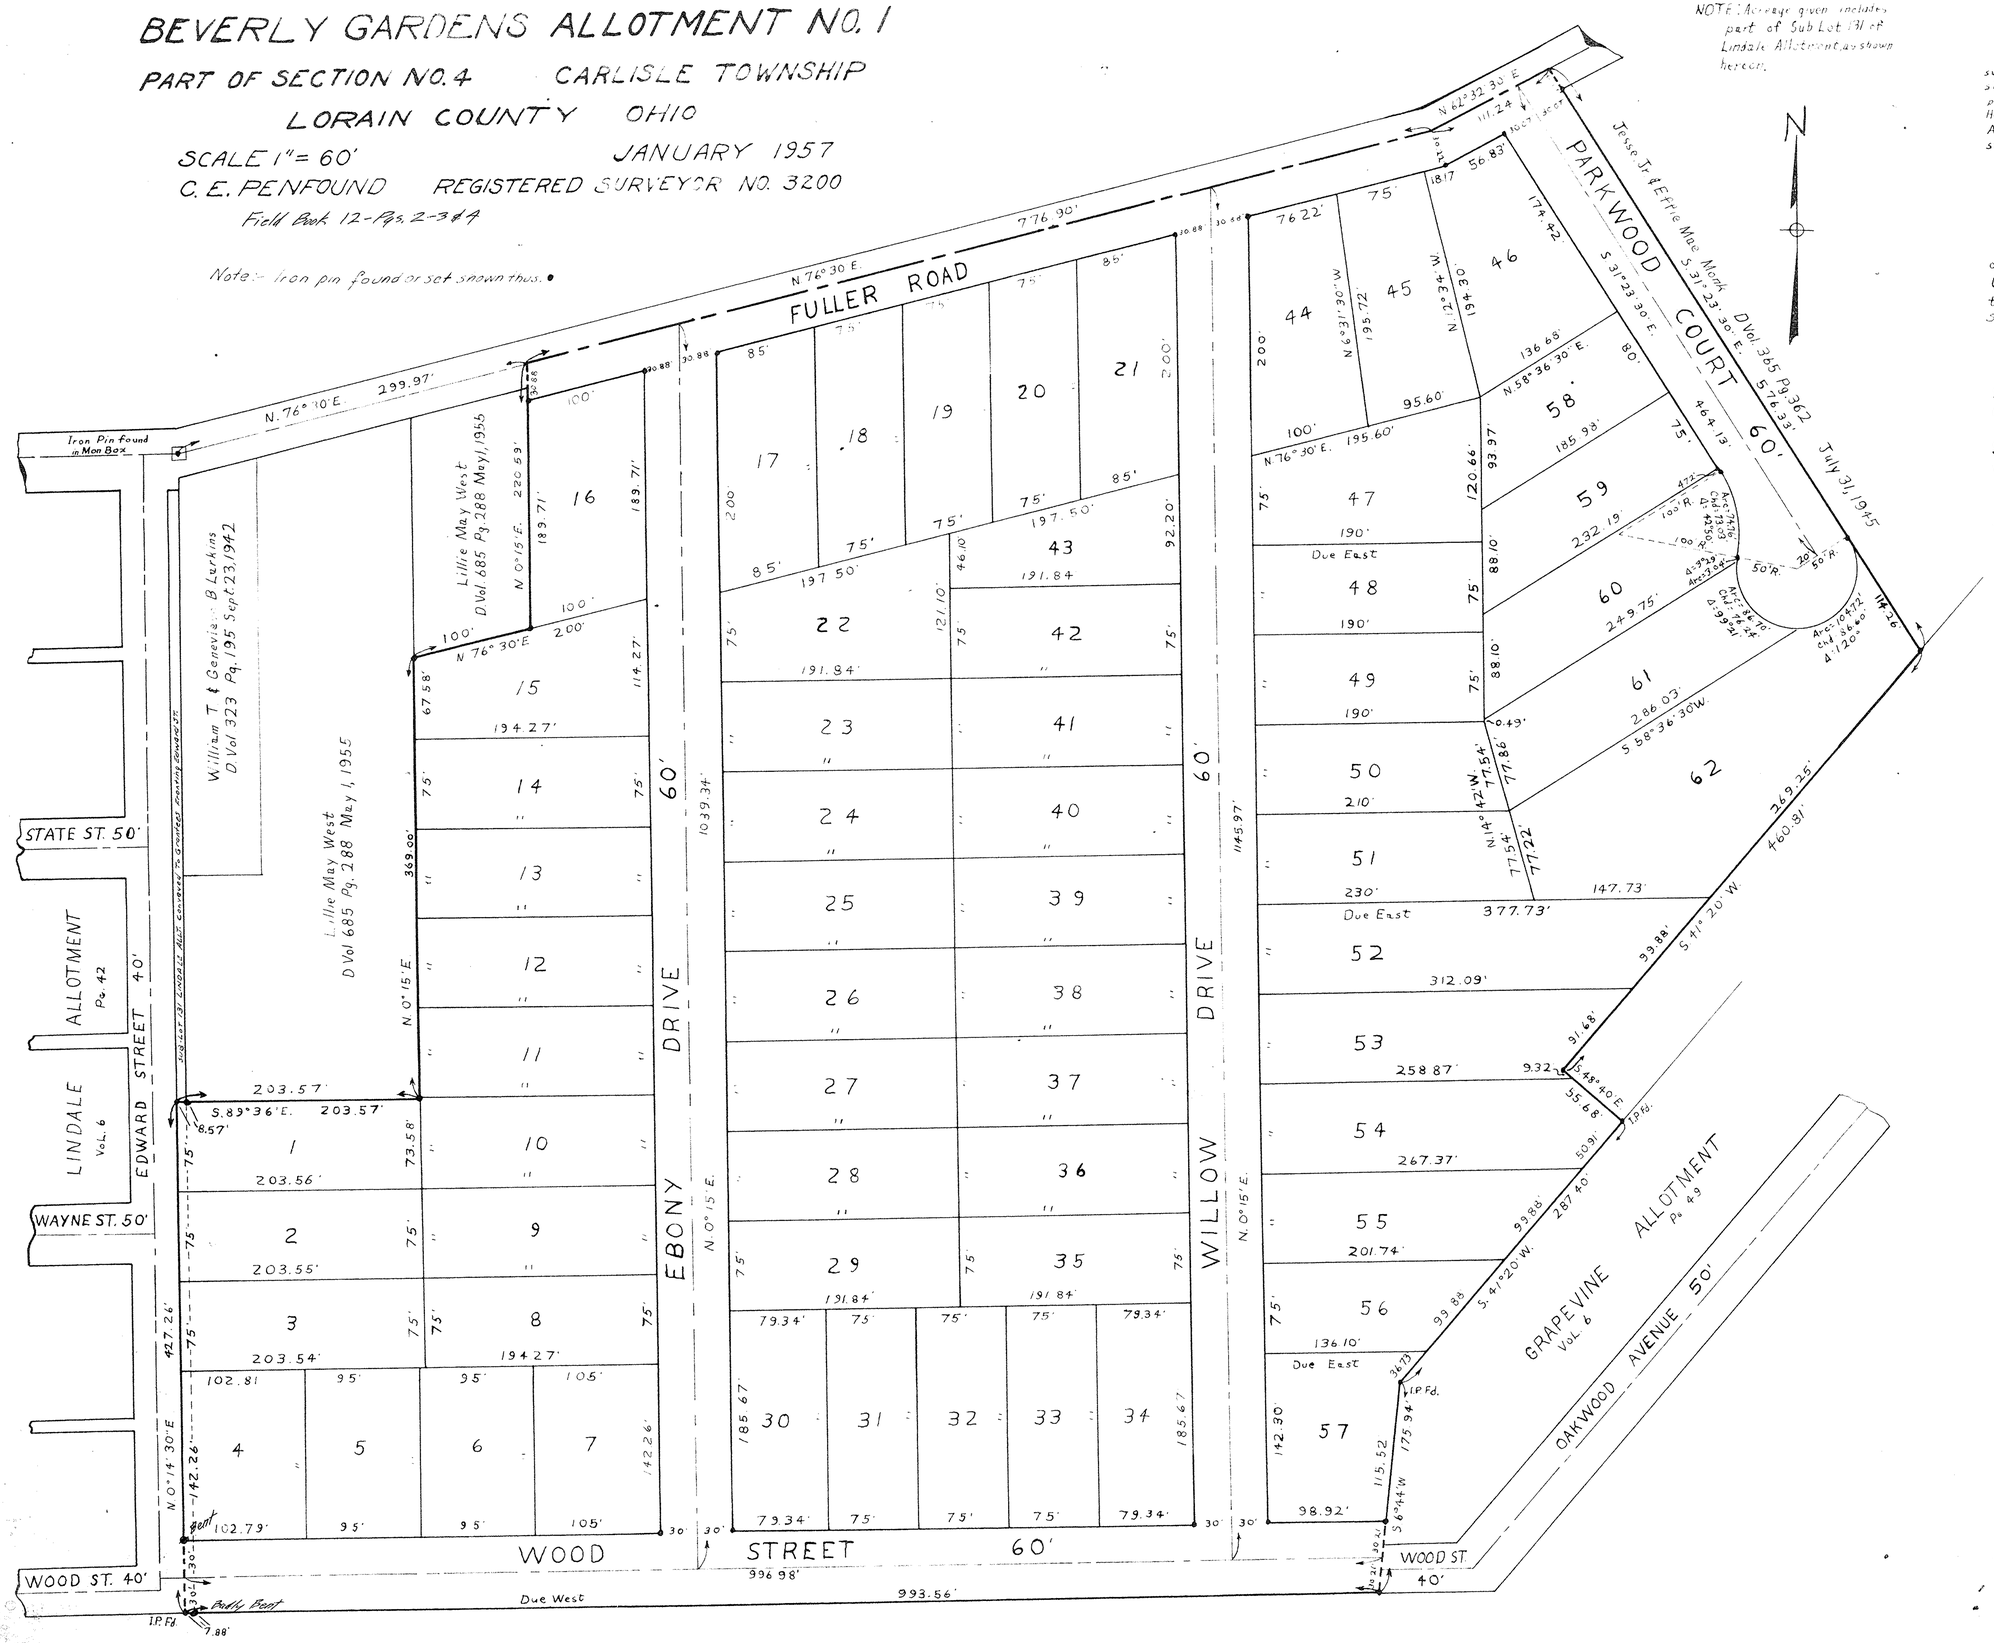

This is to certify that at the request of the owner I have surveyed and plotted BEVERLY GARDENS ALLOTMENT No 1 as shown hereon. Distances are shown in feet and decimal parts thereof. Iron pin monuments were found or set as shown. Heavy black line indicates outline of plat. This plat embraces 28.275 Acres of land in Section No 4 of Carlisle Township, inclusive of streets.

All of which I certify to be correct.

C. E. Penfound
Registered Surveyor No. 3200

This is to certify that the undersigned Gracie Taylor, owner of the lands embraced by this plat of BEVERLY GARDENS ALLOTMENT No. 1, does hereby accept the same to be correct and hereby dedicate to Public use all the STREETS shown hereon.

_____

State of Ohio
County of Lorain s.s.

Before me, a Notary Public in and for said County and State, personally appeared the above named Gracie Taylor, who acknowledged the signing of this plat to be her own free act and deed.

In witness whereof I have hereunto set my hand and official seal at _____, Ohio this ____ Day of _____, 1957

_____ Notary Public

My Commission expires _____

This plat of BEVERLY GARDENS ALLOTMENT No 1 is hereby approved by the Board of County Commissioners of Lorain County, Ohio, on this ____ Day of _____, 1957

_____

_____

_____

Clerk _____

This plat of BEVERLY GARDENS ALLOTMENT No. 1 is hereby approved by the Planning Commission of the City of Elyria, Ohio on this ____ Day of _____, 1957

President J. B. Kaya

Secretary _____

This plat of BEVERLY GARDENS ALLOTMENT No. 1 is hereby approved by the Board of Trustees of Carlisle Township on this ____ Day of _____, 1957

_____

_____

_____

Clerk _____

This plat of BEVERLY GARDENS ALLOTMENT No 1 is hereby approved by the Zoning Board of Carlisle Township on this ____ Day of _____, 1957.

_____

_____

_____

Clerk _____

CITY ENGINEER'S CERTIFICATE

This is To Certify that I have examined the above plat and I find the same to be correct and sufficient monuments have been set.

Date _____

_____ CITY ENGINEER

Jan. 28 '57
8:00 a Jan 28 '57
20
Leota B. Mitchell

Fee 55.15 m c.