572.225

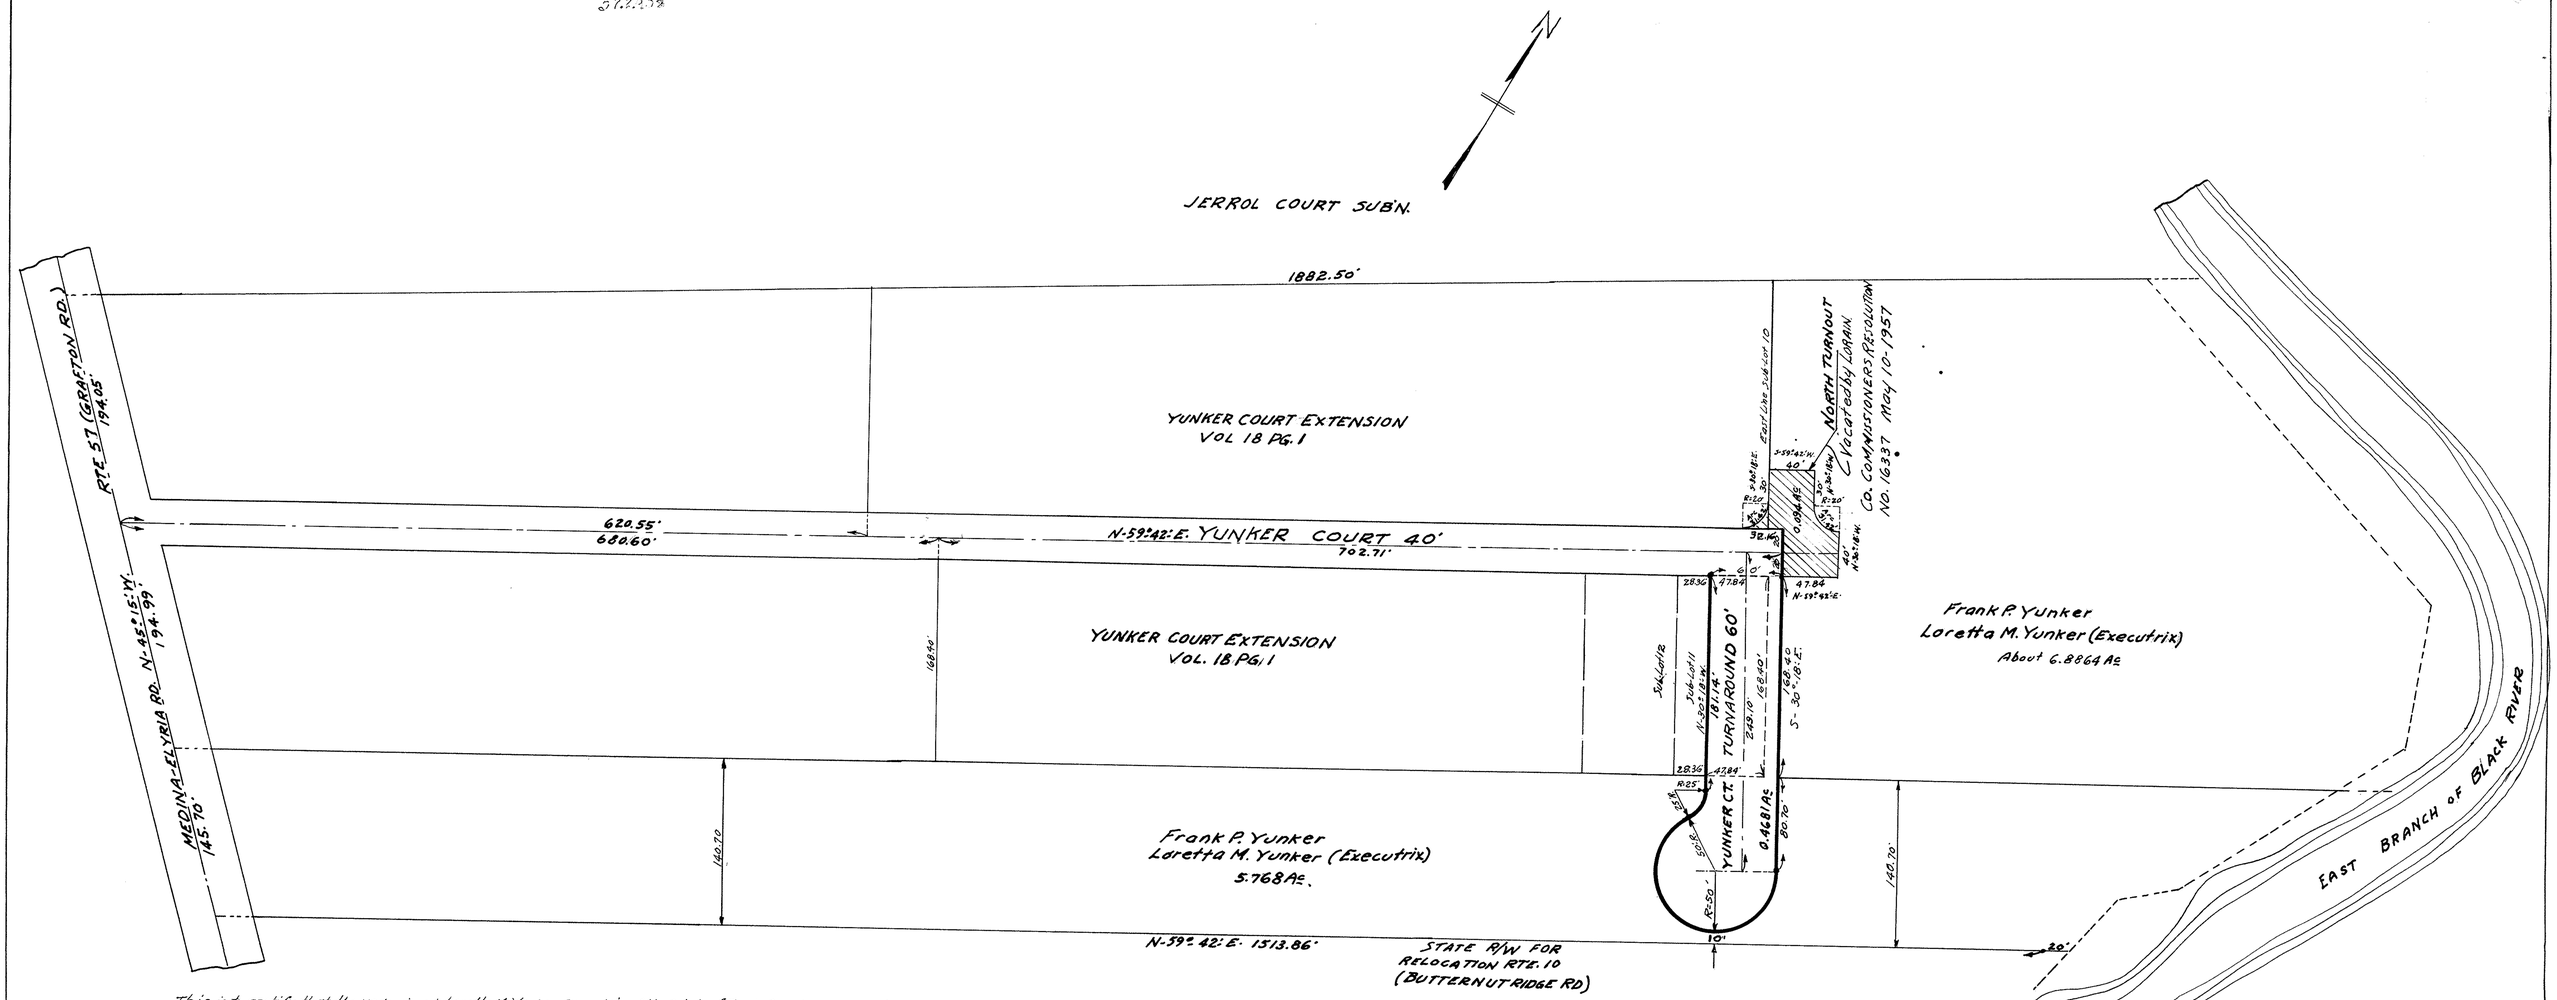

This is to certify that the Undersigned Loretta M. Yunker Executrix of the Estate of Frank P. Yunker owner of the land contained in the plat of YUNKER COURT TURNAROUND does hereby accept the same to be correct and dedicates to Public Use for Street purposes YUNKER COURT TURNAROUND as shown hereon.

Loretta M. Yunker, executrix

STATE OF OHIO
LORAIN CO. S.S.

Before me a Notary Public in and for Said County and State; personally appeared Loretta M. Yunker, Who acknowledged the signing of this plat to be her free act and deed.
In witness Whereof I have hereunto set my hand and official seal at Elyria Ohio, this 20th day of March 1957

My Commission Expires June 11, 1957

Pearl Caulk
Notary Public Pearl Caulk

This is to certify that the Undersigned Loretta M. Yunker Executrix of the Estate of Frank P. Yunker owner of the land contained in the plat of NORTH TURNOUT does hereby accept the same to be correct and requests the NORTH TURNOUT to be vacated from use as STREET purposes.

Loretta M. Yunker, executrix

The Vacation of NORTH TURNOUT is approved by the Trustees of Carlisle Township

Carl McMullen — Earl Brown — Laurence J. Jackson

Date March 18 1957 Clerk. George Robson

The Vacation of NORTH TURNOUT is approved by the BOARD OF LORAIN COUNTY Commissioners.

Date _____ Clerk _____

This is to certify that at the request of the owner, I have Surveyed and platted YUNKER COURT TURNAROUND as shown hereon. Distances are shown in feet and decimals thereof. Iron pin monuments were found or set as shown. Lands embraced in this plat are part of Section 6 of Carlisle Township Lorain Co. Ohio, and Containing 0.4681 acre of land.

All of Which I certify to be correct C.E. Penfound
Registered Surveyor No. 3200

Approved by Planning Commission of the City of Elyria Ohio by Resolution No _____ Dated 3-20-57

President J. G. Keys

Secretary J. J. Shea

No TRANSFER NECESSARY
MAY 15 1957
Frank Lyons
AUDITOR

Entered for Transfer _____ Recieved for Recording May 16 1957 at 8:00 a.m. o'clock Recorded May 16, 1957

County Auditor

Recorded in Volume 80 Page 10
Leota B. Mitchell Lorain County Recorder
See 4375 m.e

No TRANSFER NECESSARY
MAY 15 1957
Frank Lyons
AUDITOR

YUNKER CT. TURNAROUND & VACATION OF NORTH TURNOUT
CARLISLE TOWNSHIP SECTION NO. 6
LORAIN COUNTY OHIO

SCALE 1" = 60' MARCH 16-1957

C.E. Penfound Registered Surveyor