1/2

℄ CURVE DATA
Δ = 44° 02' 30" = 44.04167°
D = 18° 32' 06" = 18.53513°
R = 309.12'
T = 125.02'
L = 237.61'
Chd. = 231.81'
Bearing = N. 23° 28' 15" W.

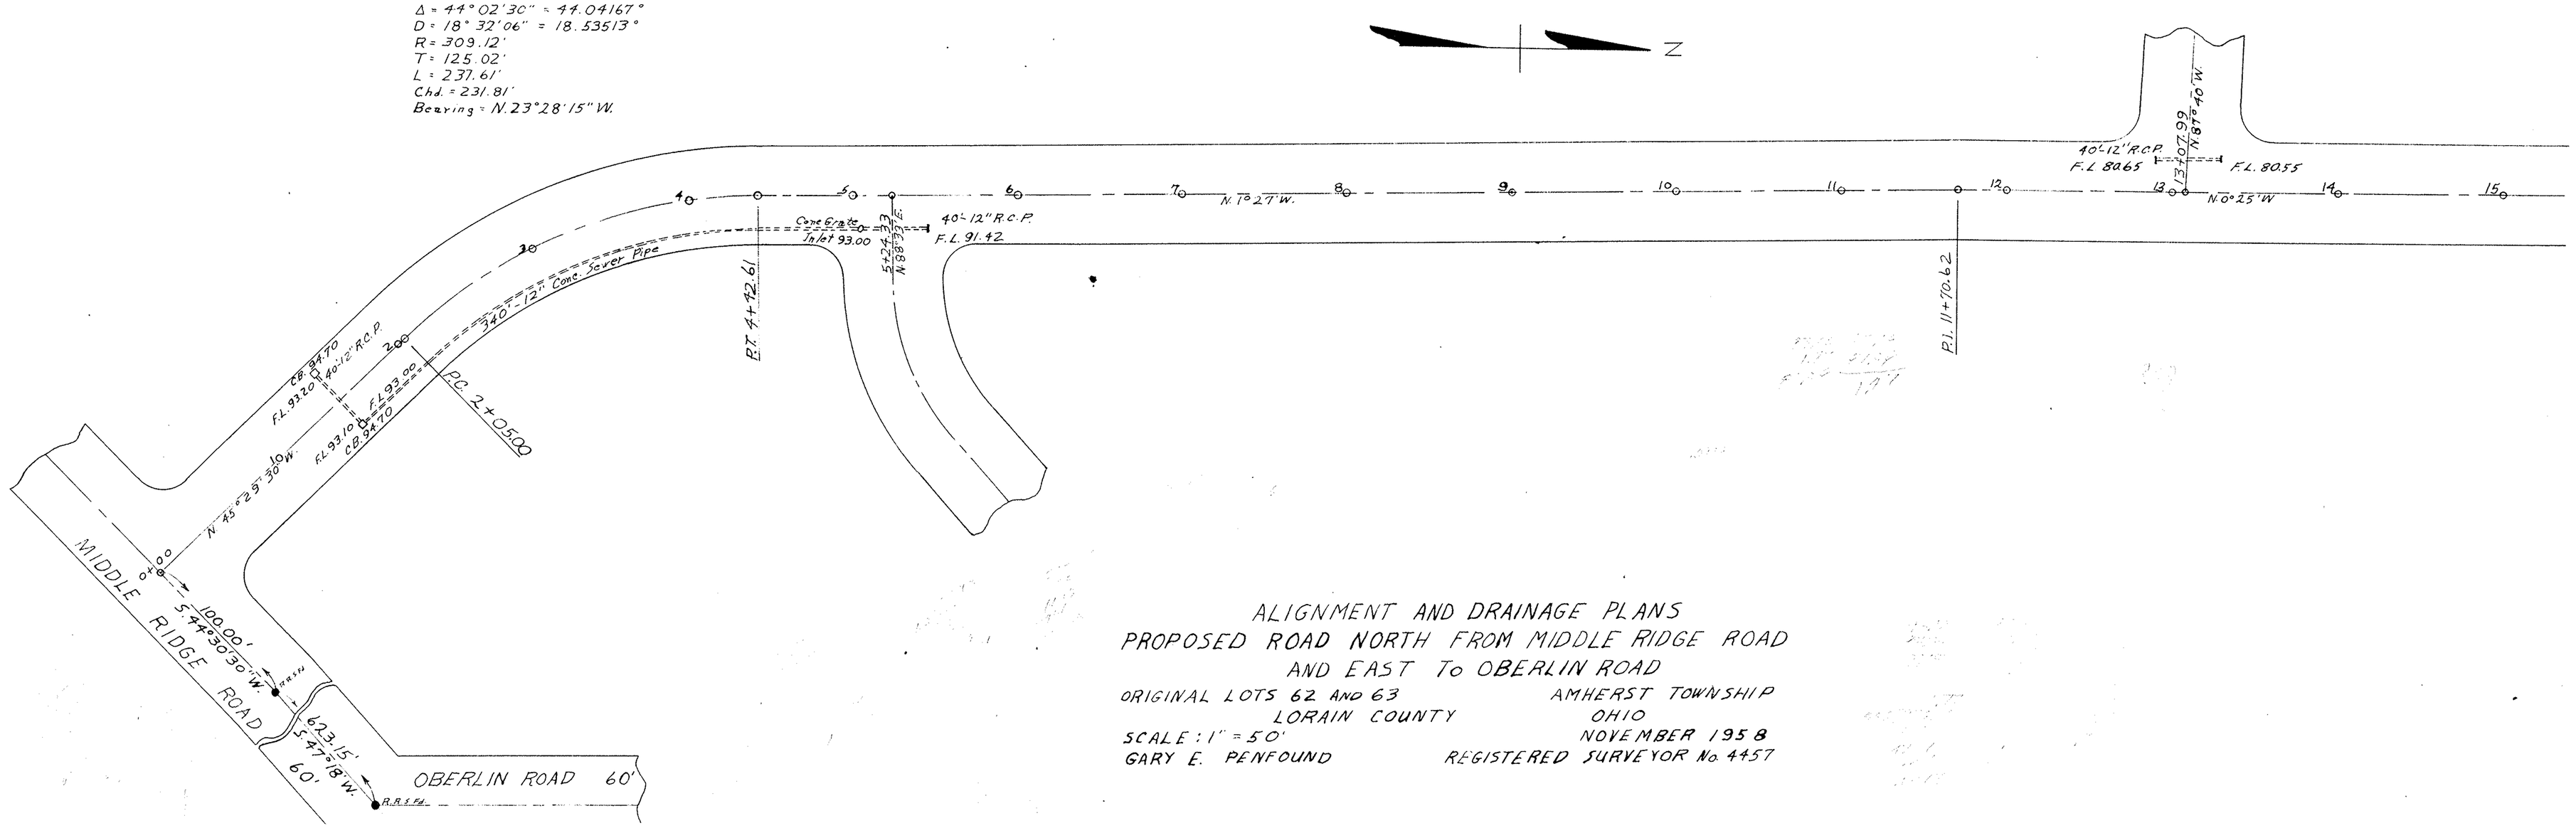

ALIGNMENT AND DRAINAGE PLANS
PROPOSED ROAD NORTH FROM MIDDLE RIDGE ROAD
AND EAST To OBERLIN ROAD

ORIGINAL LOTS 62 AND 63 — AMHERST TOWNSHIP
LORAIN COUNTY — OHIO
SCALE: 1" = 50' — NOVEMBER 1958
GARY E. PENFOUND — REGISTERED SURVEYOR No. 4457

PLATE 4 - PLAN, CROSS SECTION