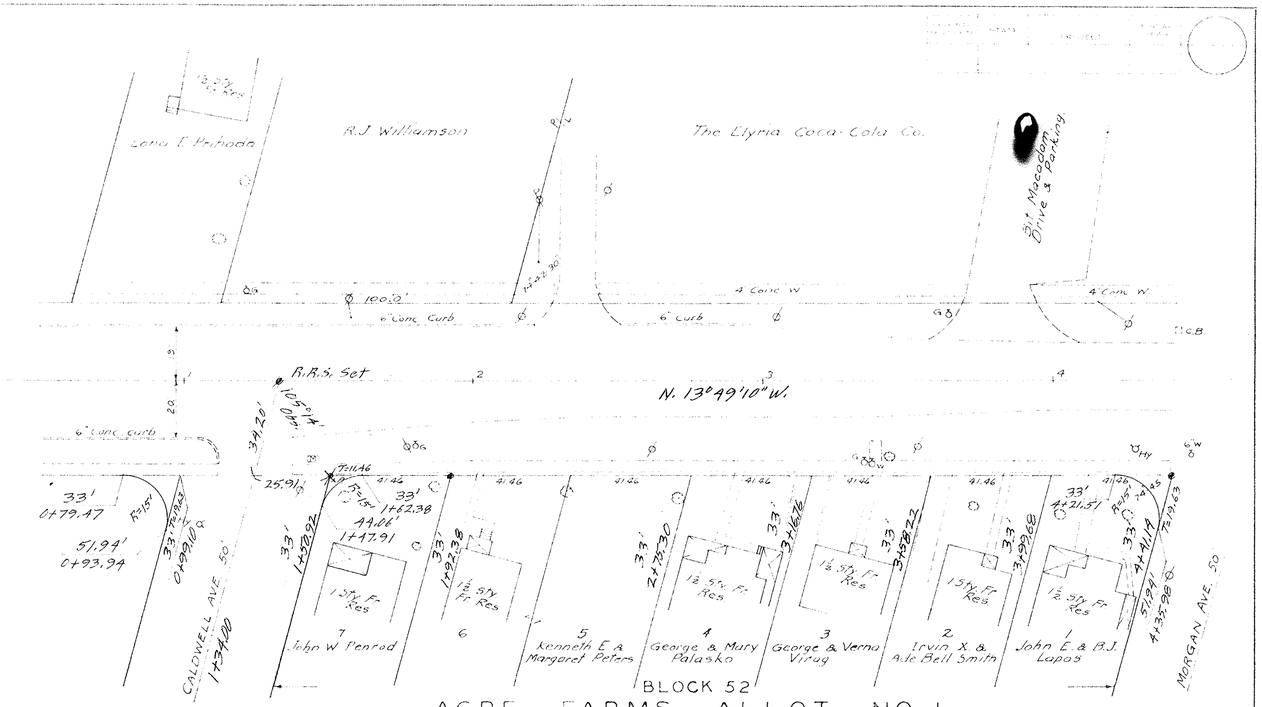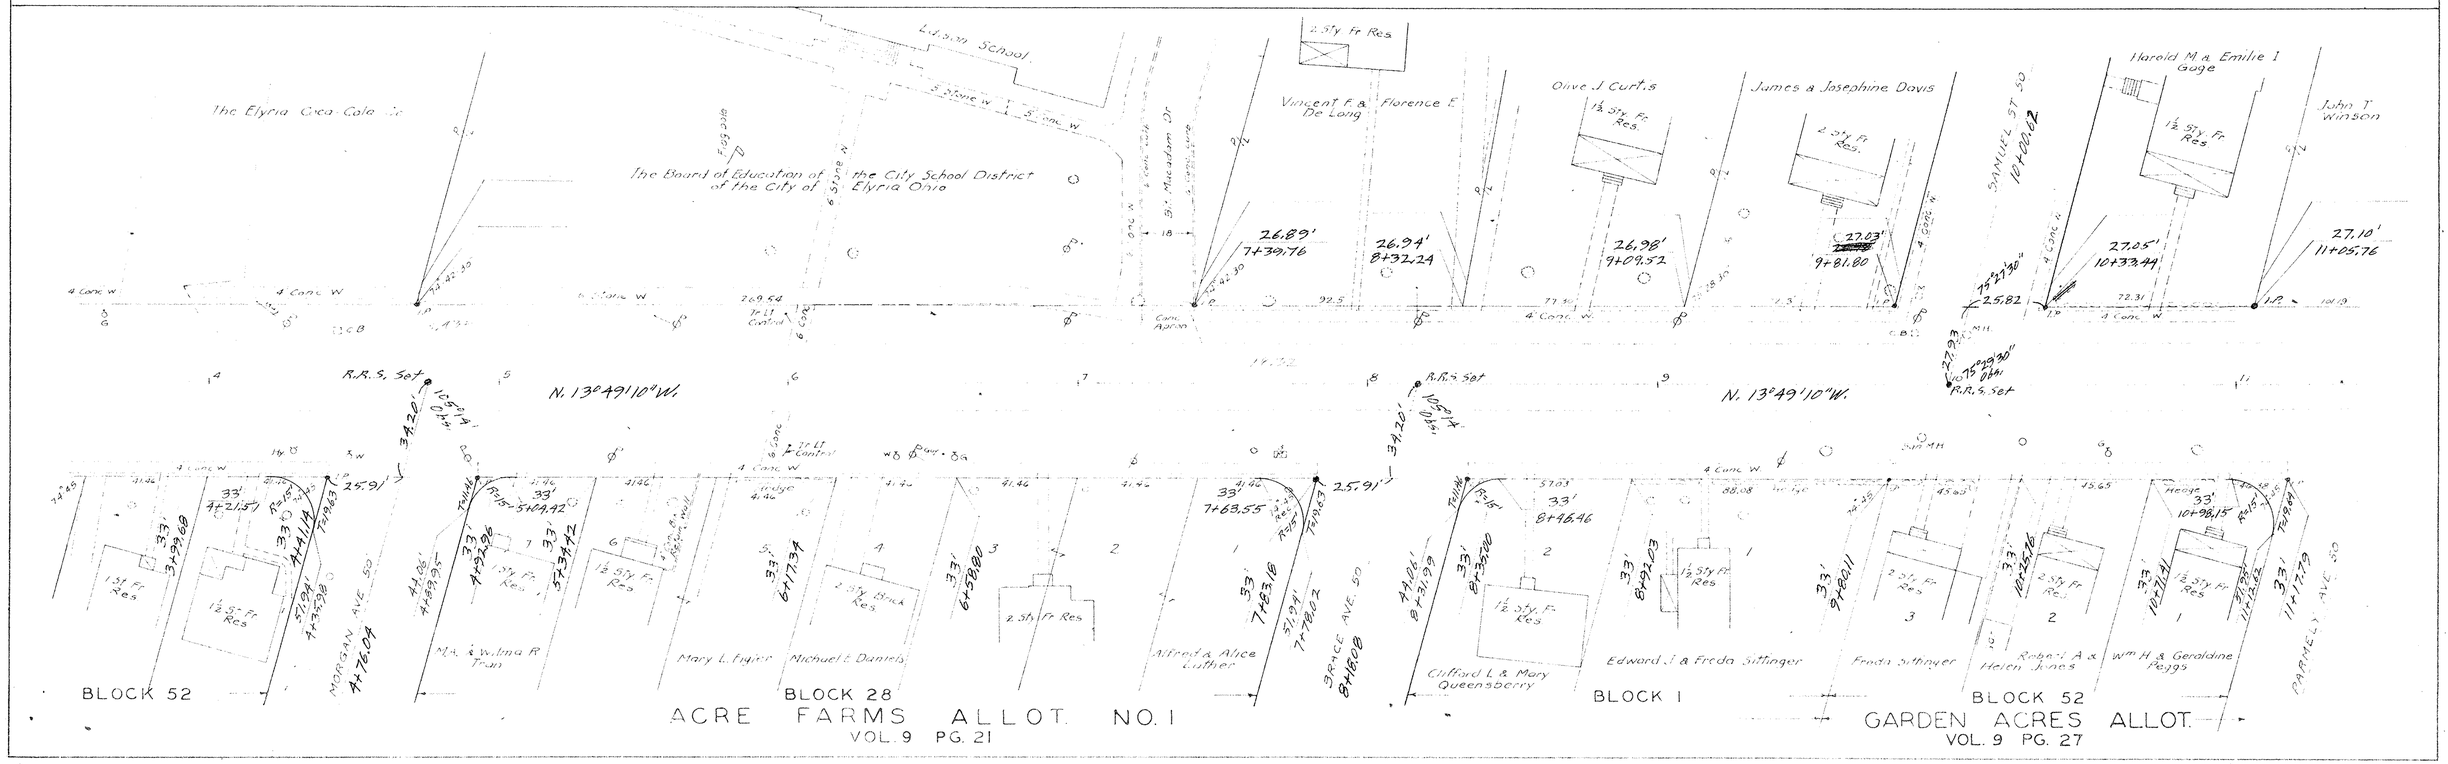All B/W Calculations Completed for EAST Side of Lake Ave. →