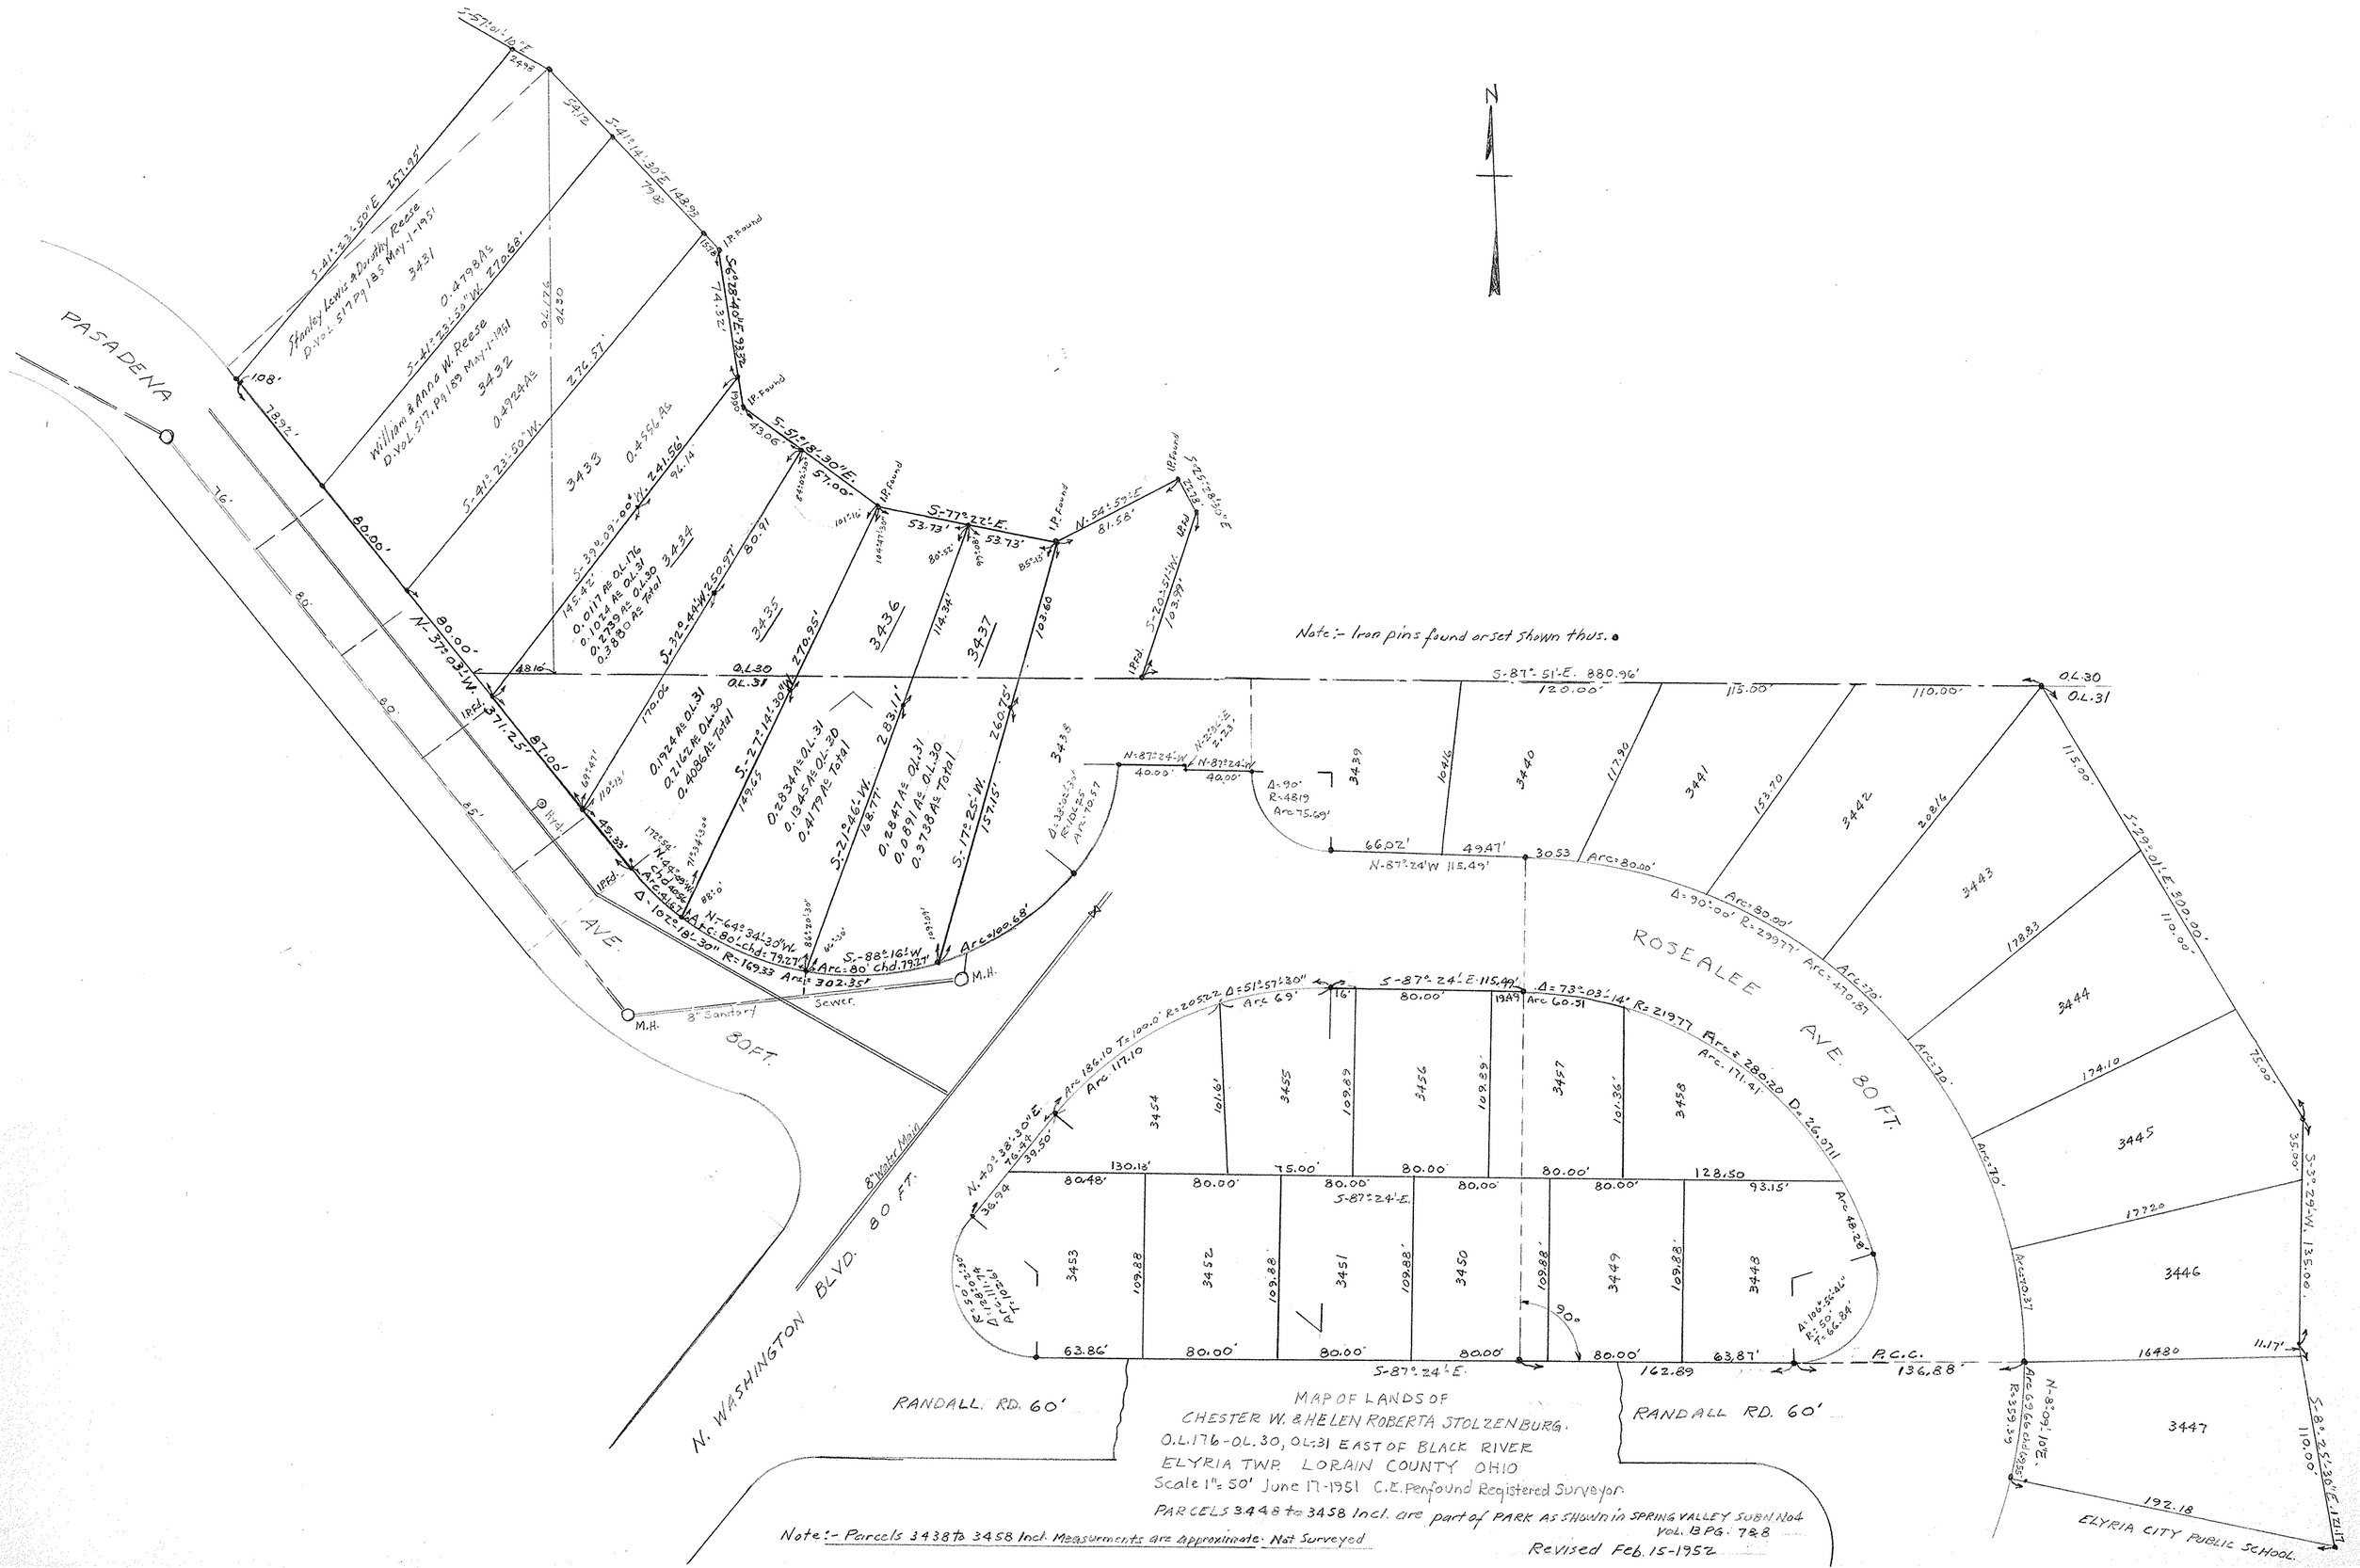
N
PASADENA
AVE.
80 FT.
N. WASHINGTON BLVD. 80 FT.
ROSEALEE AVE. 80 FT.
RANDALL RD. 60'
RANDALL RD. 60'
ELYRIA CITY PUBLIC SCHOOL.
Stanley Lewis & Dorothy Reese D.Vol. 517 Pg 185 May 1-1951
William & Anna W. Reese D.Vol. 517, Pg 189 May 1-1951
8" Sanitary Sewer.
8" Water Main
M.H.
I.P. Found
Note:- Iron pins found or set shown thus. •
MAP OF LANDS OF
CHESTER W. & HELEN ROBERTA STOLZENBURG.
O.L.176-O.L.30, O.L.31 EAST OF BLACK RIVER
ELYRIA TWP. LORAIN COUNTY OHIO
Scale 1" = 50' June 17-1951 C.E. Penfound Registered Surveyor.
PARCELS 3448 to 3458 Incl. are part of PARK AS SHOWN in SPRING VALLEY SUBN No4 Vol. 13 PG. 788
Note:- Parcels 3438 to 3458 Incl. Measurements are approximate. Not Surveyed
Revised Feb. 15-1952