PLAT OF SURVEY OF RIGHT-OF-WAY EASEMENT FOR BUCKEYE PIPE LINE COMPANY

ACROSS PROPERTIES OF STANLEY & LORETTA McALPIN, THE TOMLIN CORPORATION, HUGO & ARNOLD BUCHHOLZ, AND THE RIGHT-OF-WAY FOR A RAILROAD SWITCH. PARTS OF ORIGINAL LOT NO. 100 OF EATON TOWNSHIP AND ORIGINAL LOT NO. 1 OF GRAFTON TOWNSHIP IN LORAIN COUNTY - OHIO

SCALE: 1" = 60' JUNE 1962

GARY E. PENFOUND REG. SURVEYOR No. 4457

Field Book 18 — Pages 65 & 66

See Eaton Twp. for descriptions
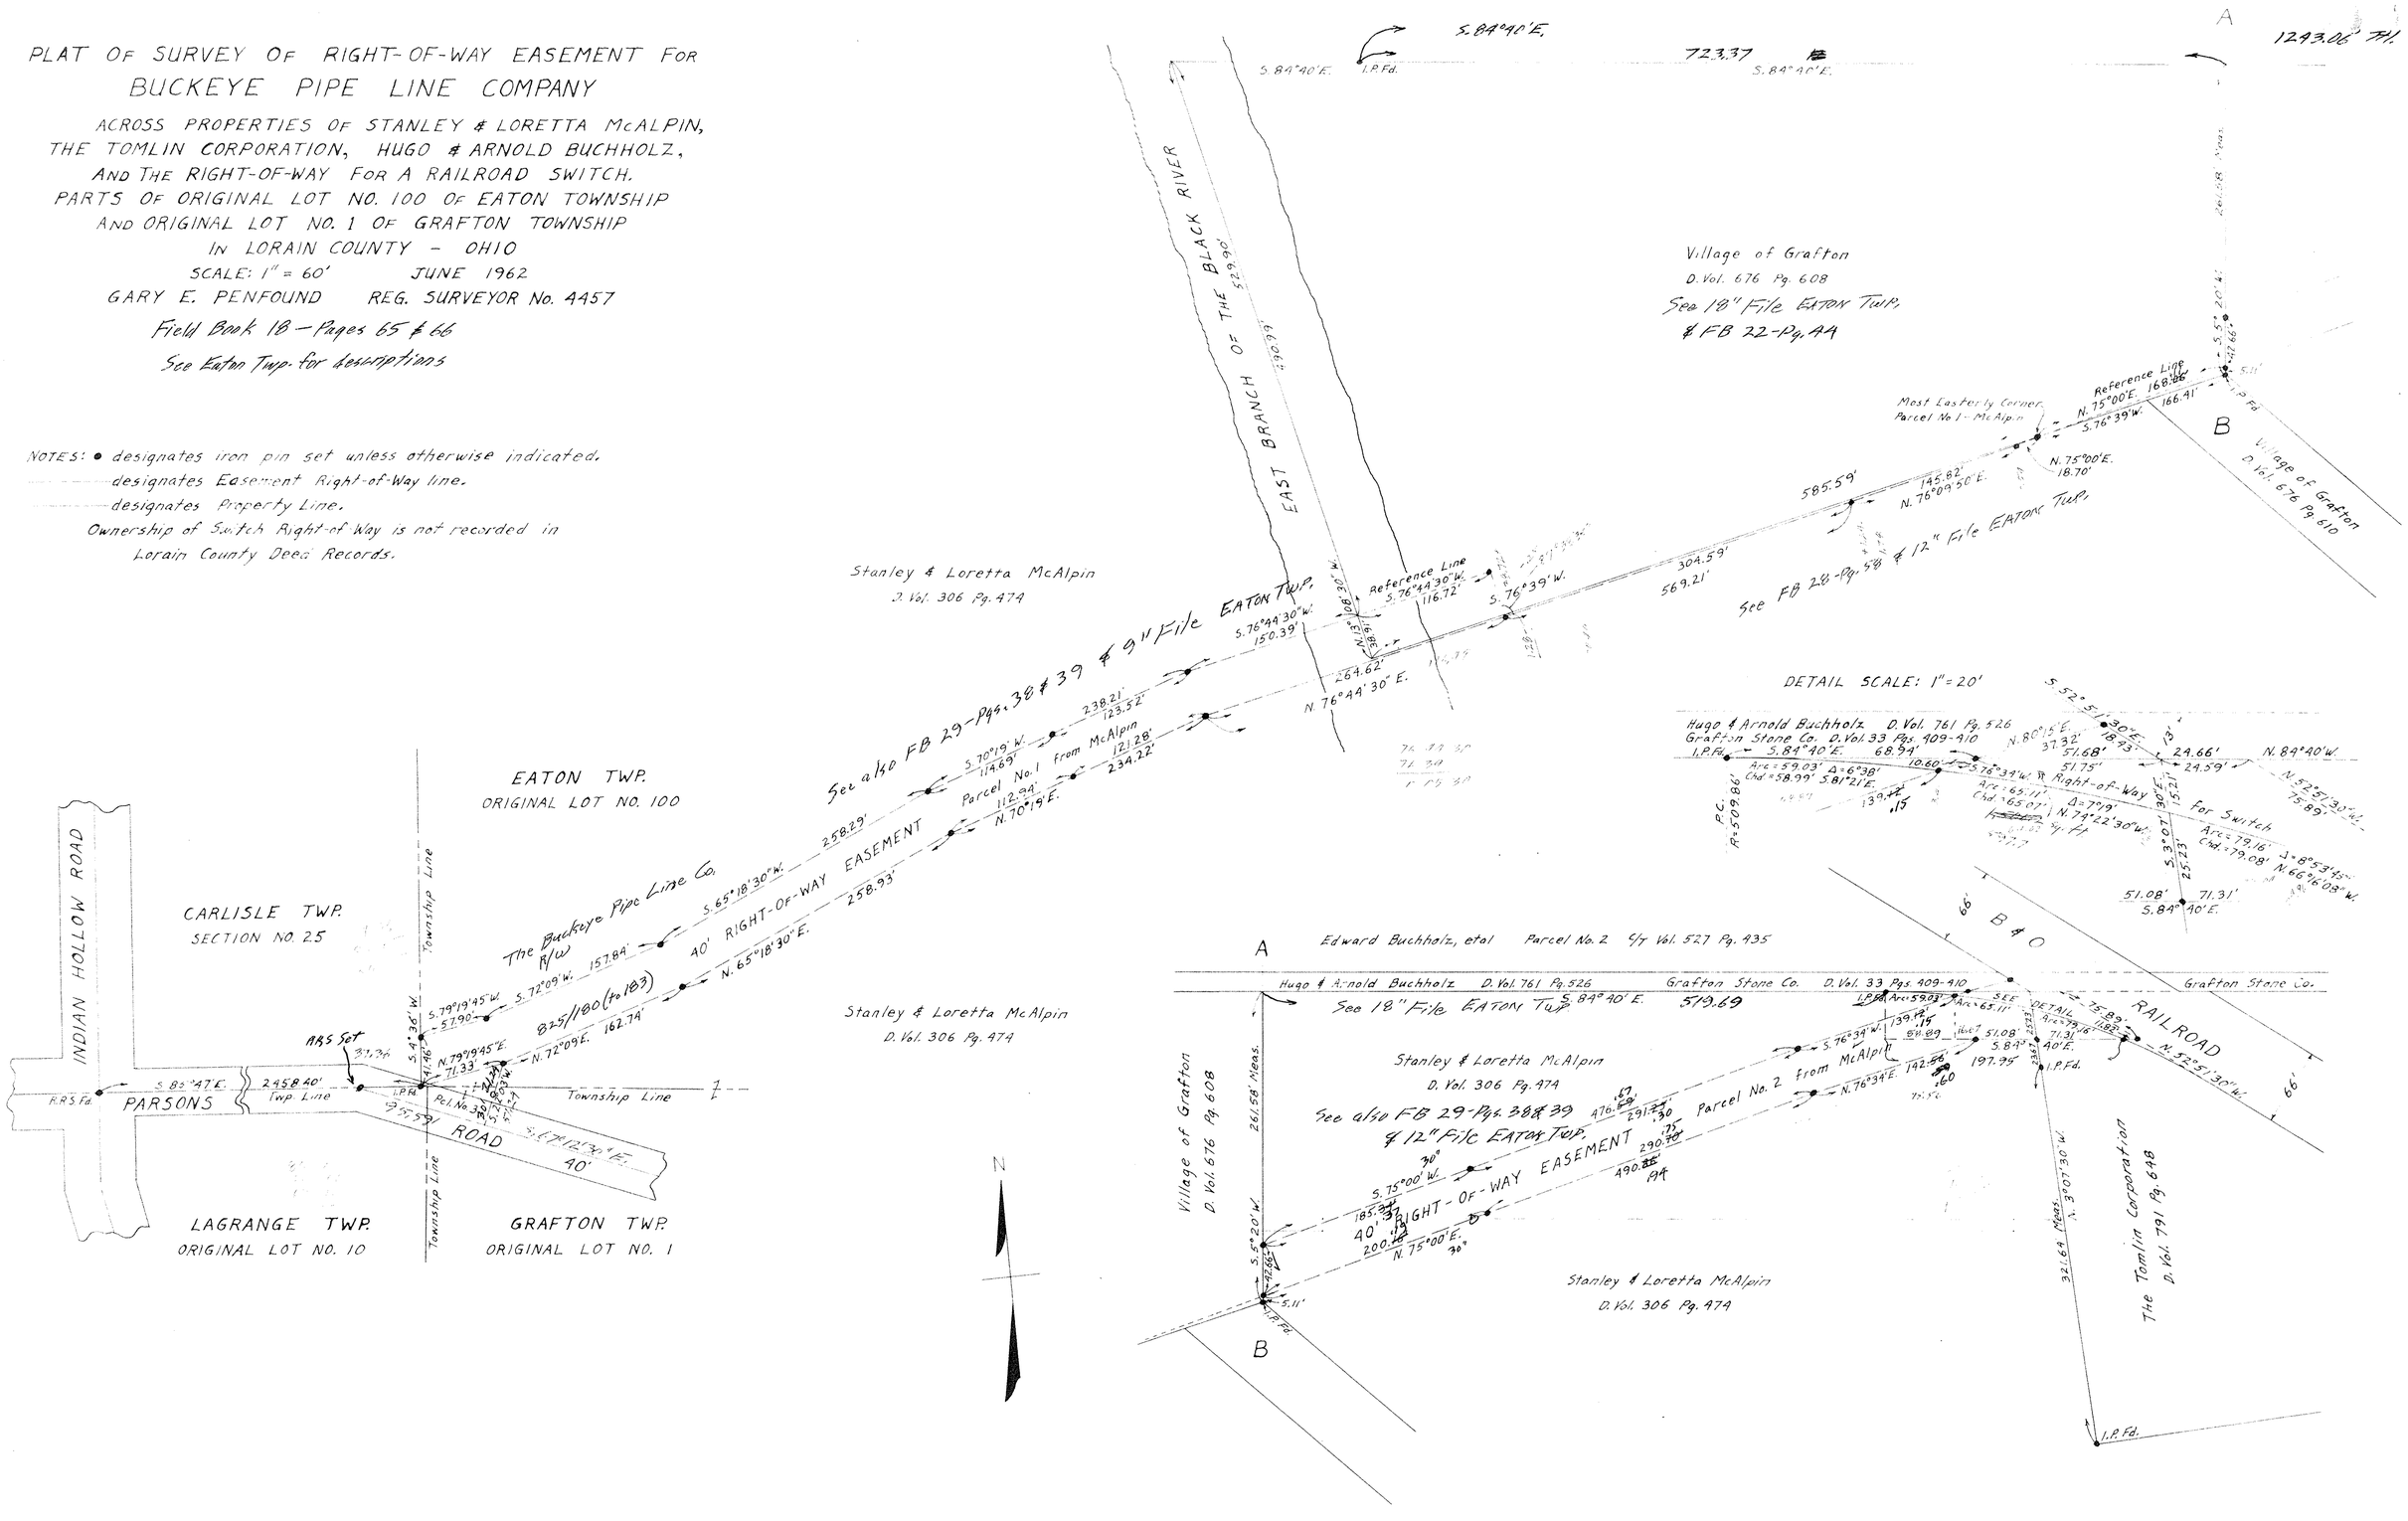
NOTES: ● designates iron pin set unless otherwise indicated.
designates Easement Right-of-Way line.
designates Property Line.
Ownership of Switch Right-of-Way is not recorded in Lorain County Deed Records.