NOTES: ● indicates iron pin set unless otherwise designated.
Bearings shown along lines are to correspond with bearings previously used on adjoining surveys.
True Bearing of Webster Road is Due East & West as nearly as can be determined from U.S.G.S. Lagrange 7.5' Quadrangle Map dated 1960.

PLAT OF SURVEYS FOR
DOUGLAS M. & ROSE MARY NICHOLS
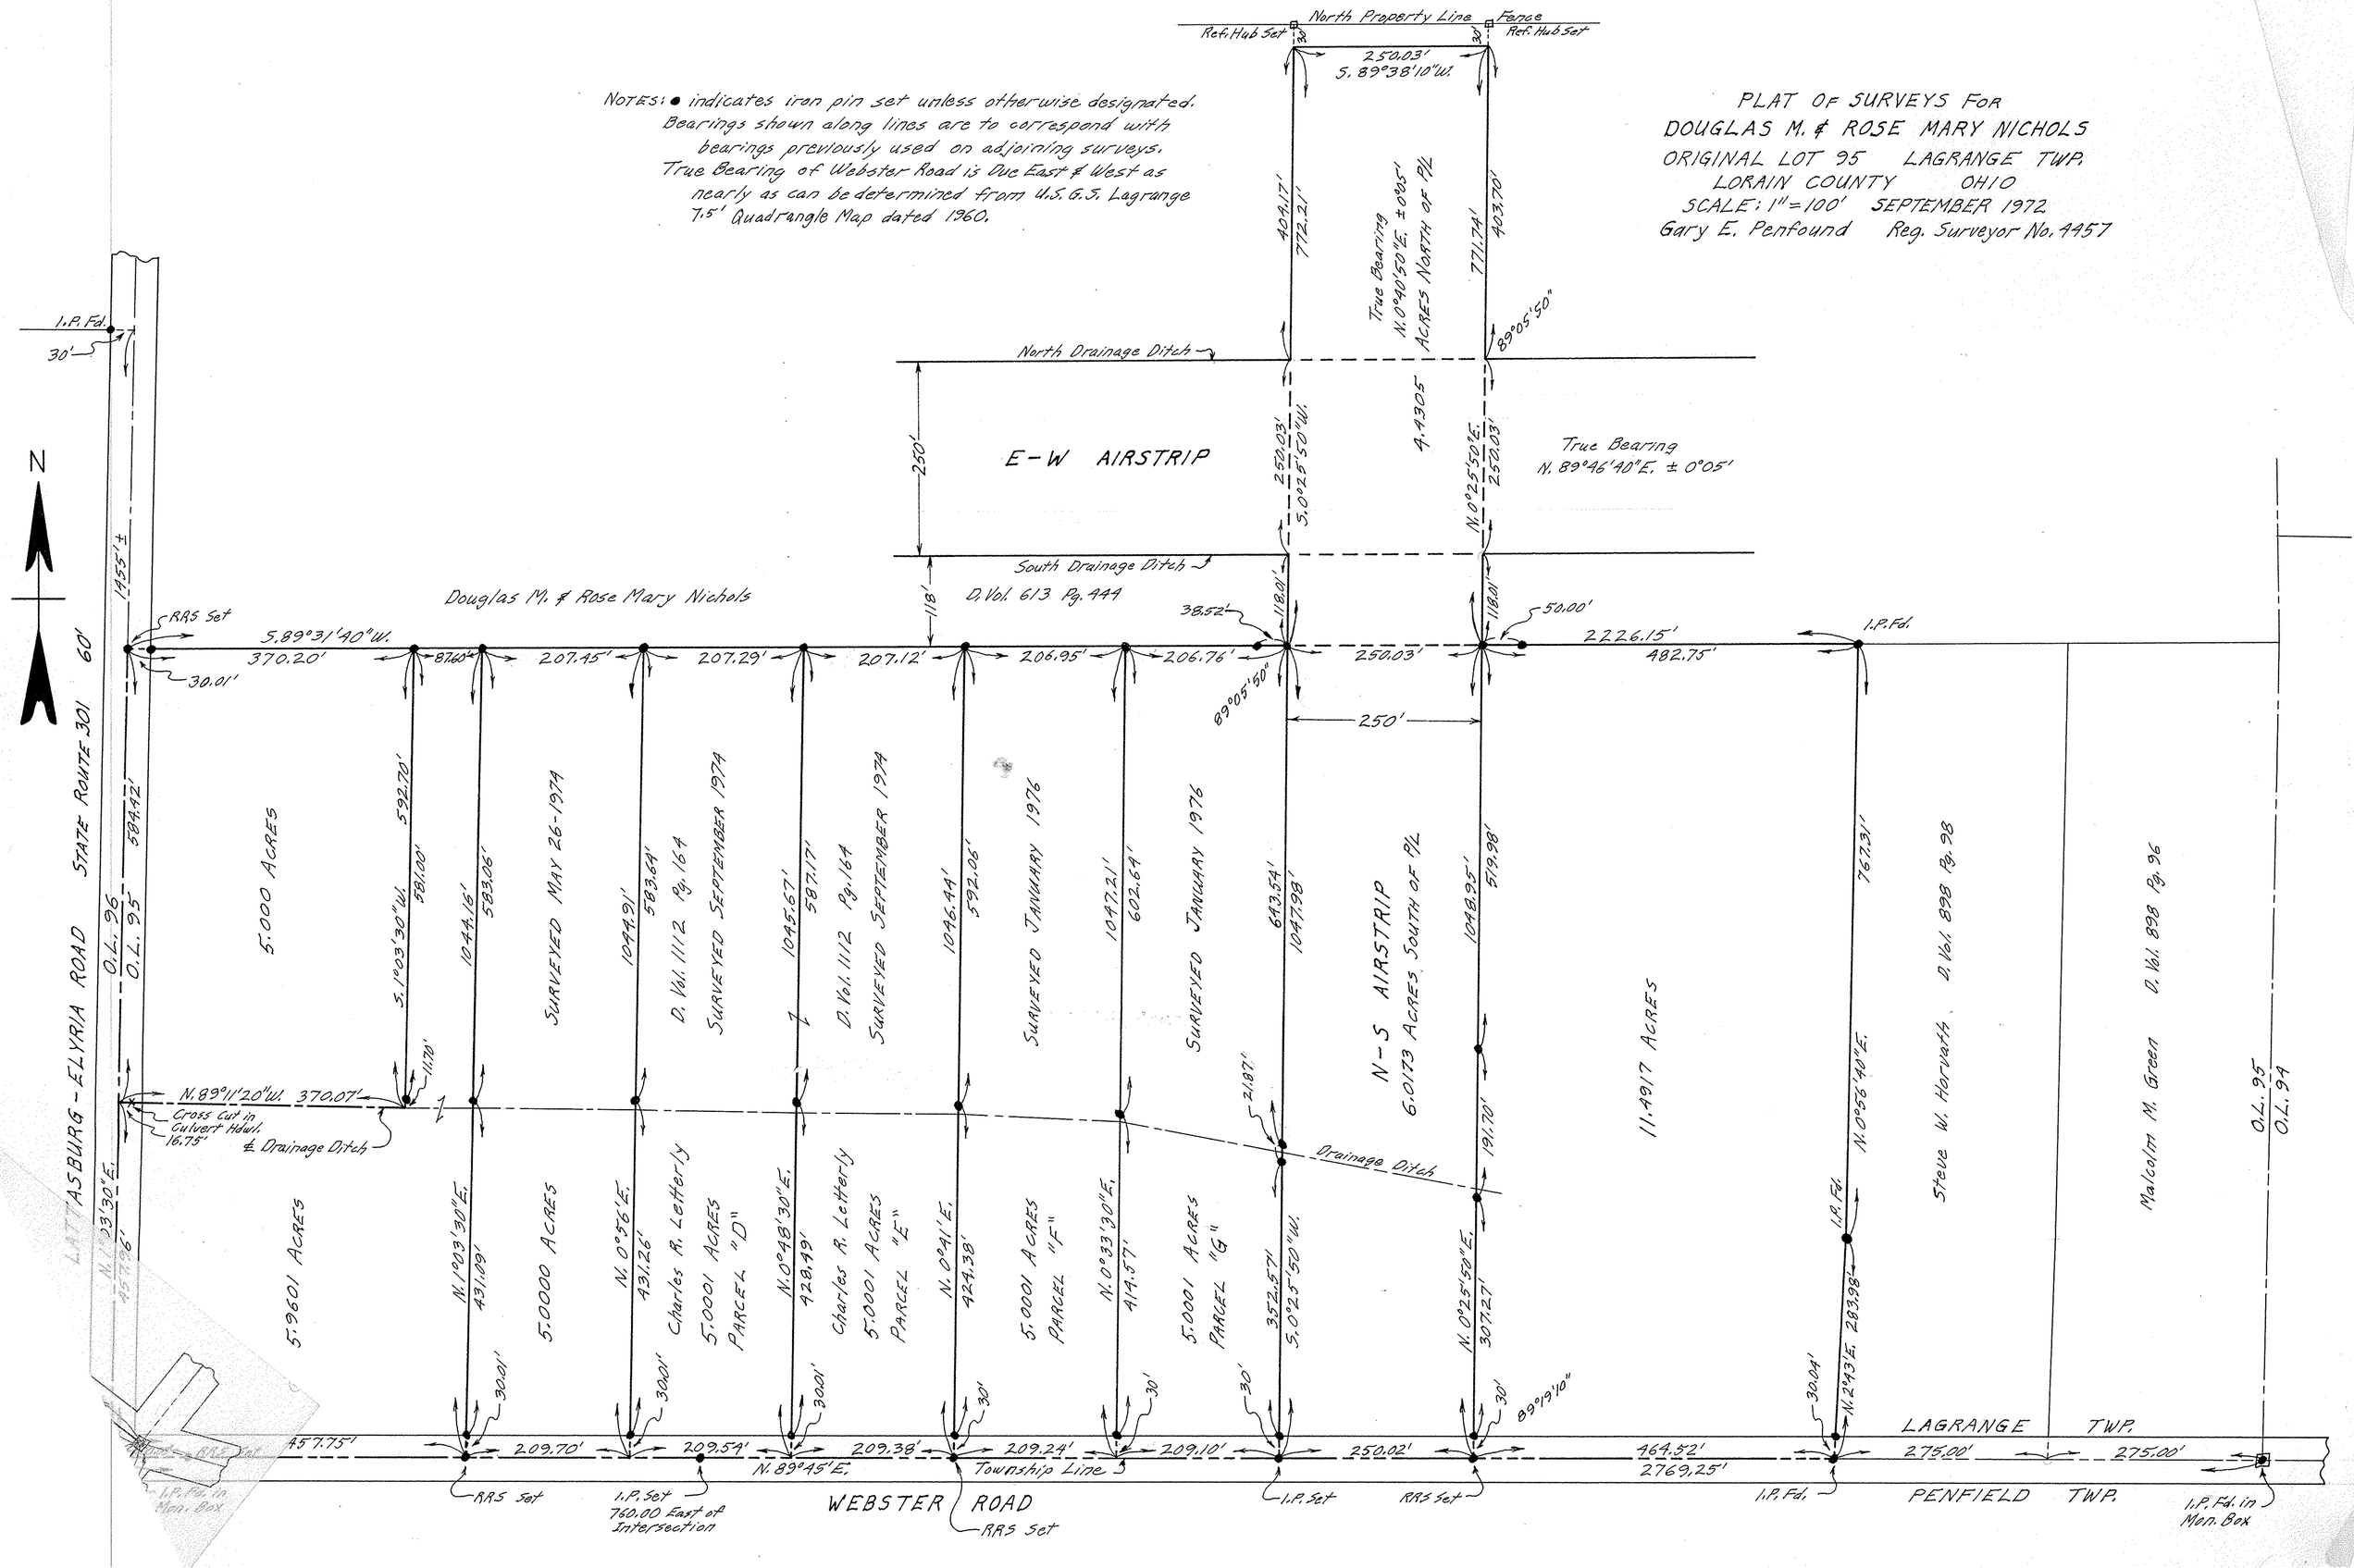
ORIGINAL LOT 95 LAGRANGE TWP.
LORAIN COUNTY OHIO
SCALE: 1" = 100' SEPTEMBER 1972
Gary E. Penfound Reg. Surveyor No. 4457