PLAT OF SURVEY FOR
LOUIS FARKAS, JR. & MARY FARKAS
DIVISION OF 68.107 ACRES IN
ORIGINAL LOT NO. 5 LAGRANGE TOWNSHIP
LORAIN COUNTY OHIO
SCALE: 1" = 100' OCTOBER 1970
Gary E. Penfound Reg. Surveyor No. 4457
See Field Book 25 - Pgs. 18 & 19
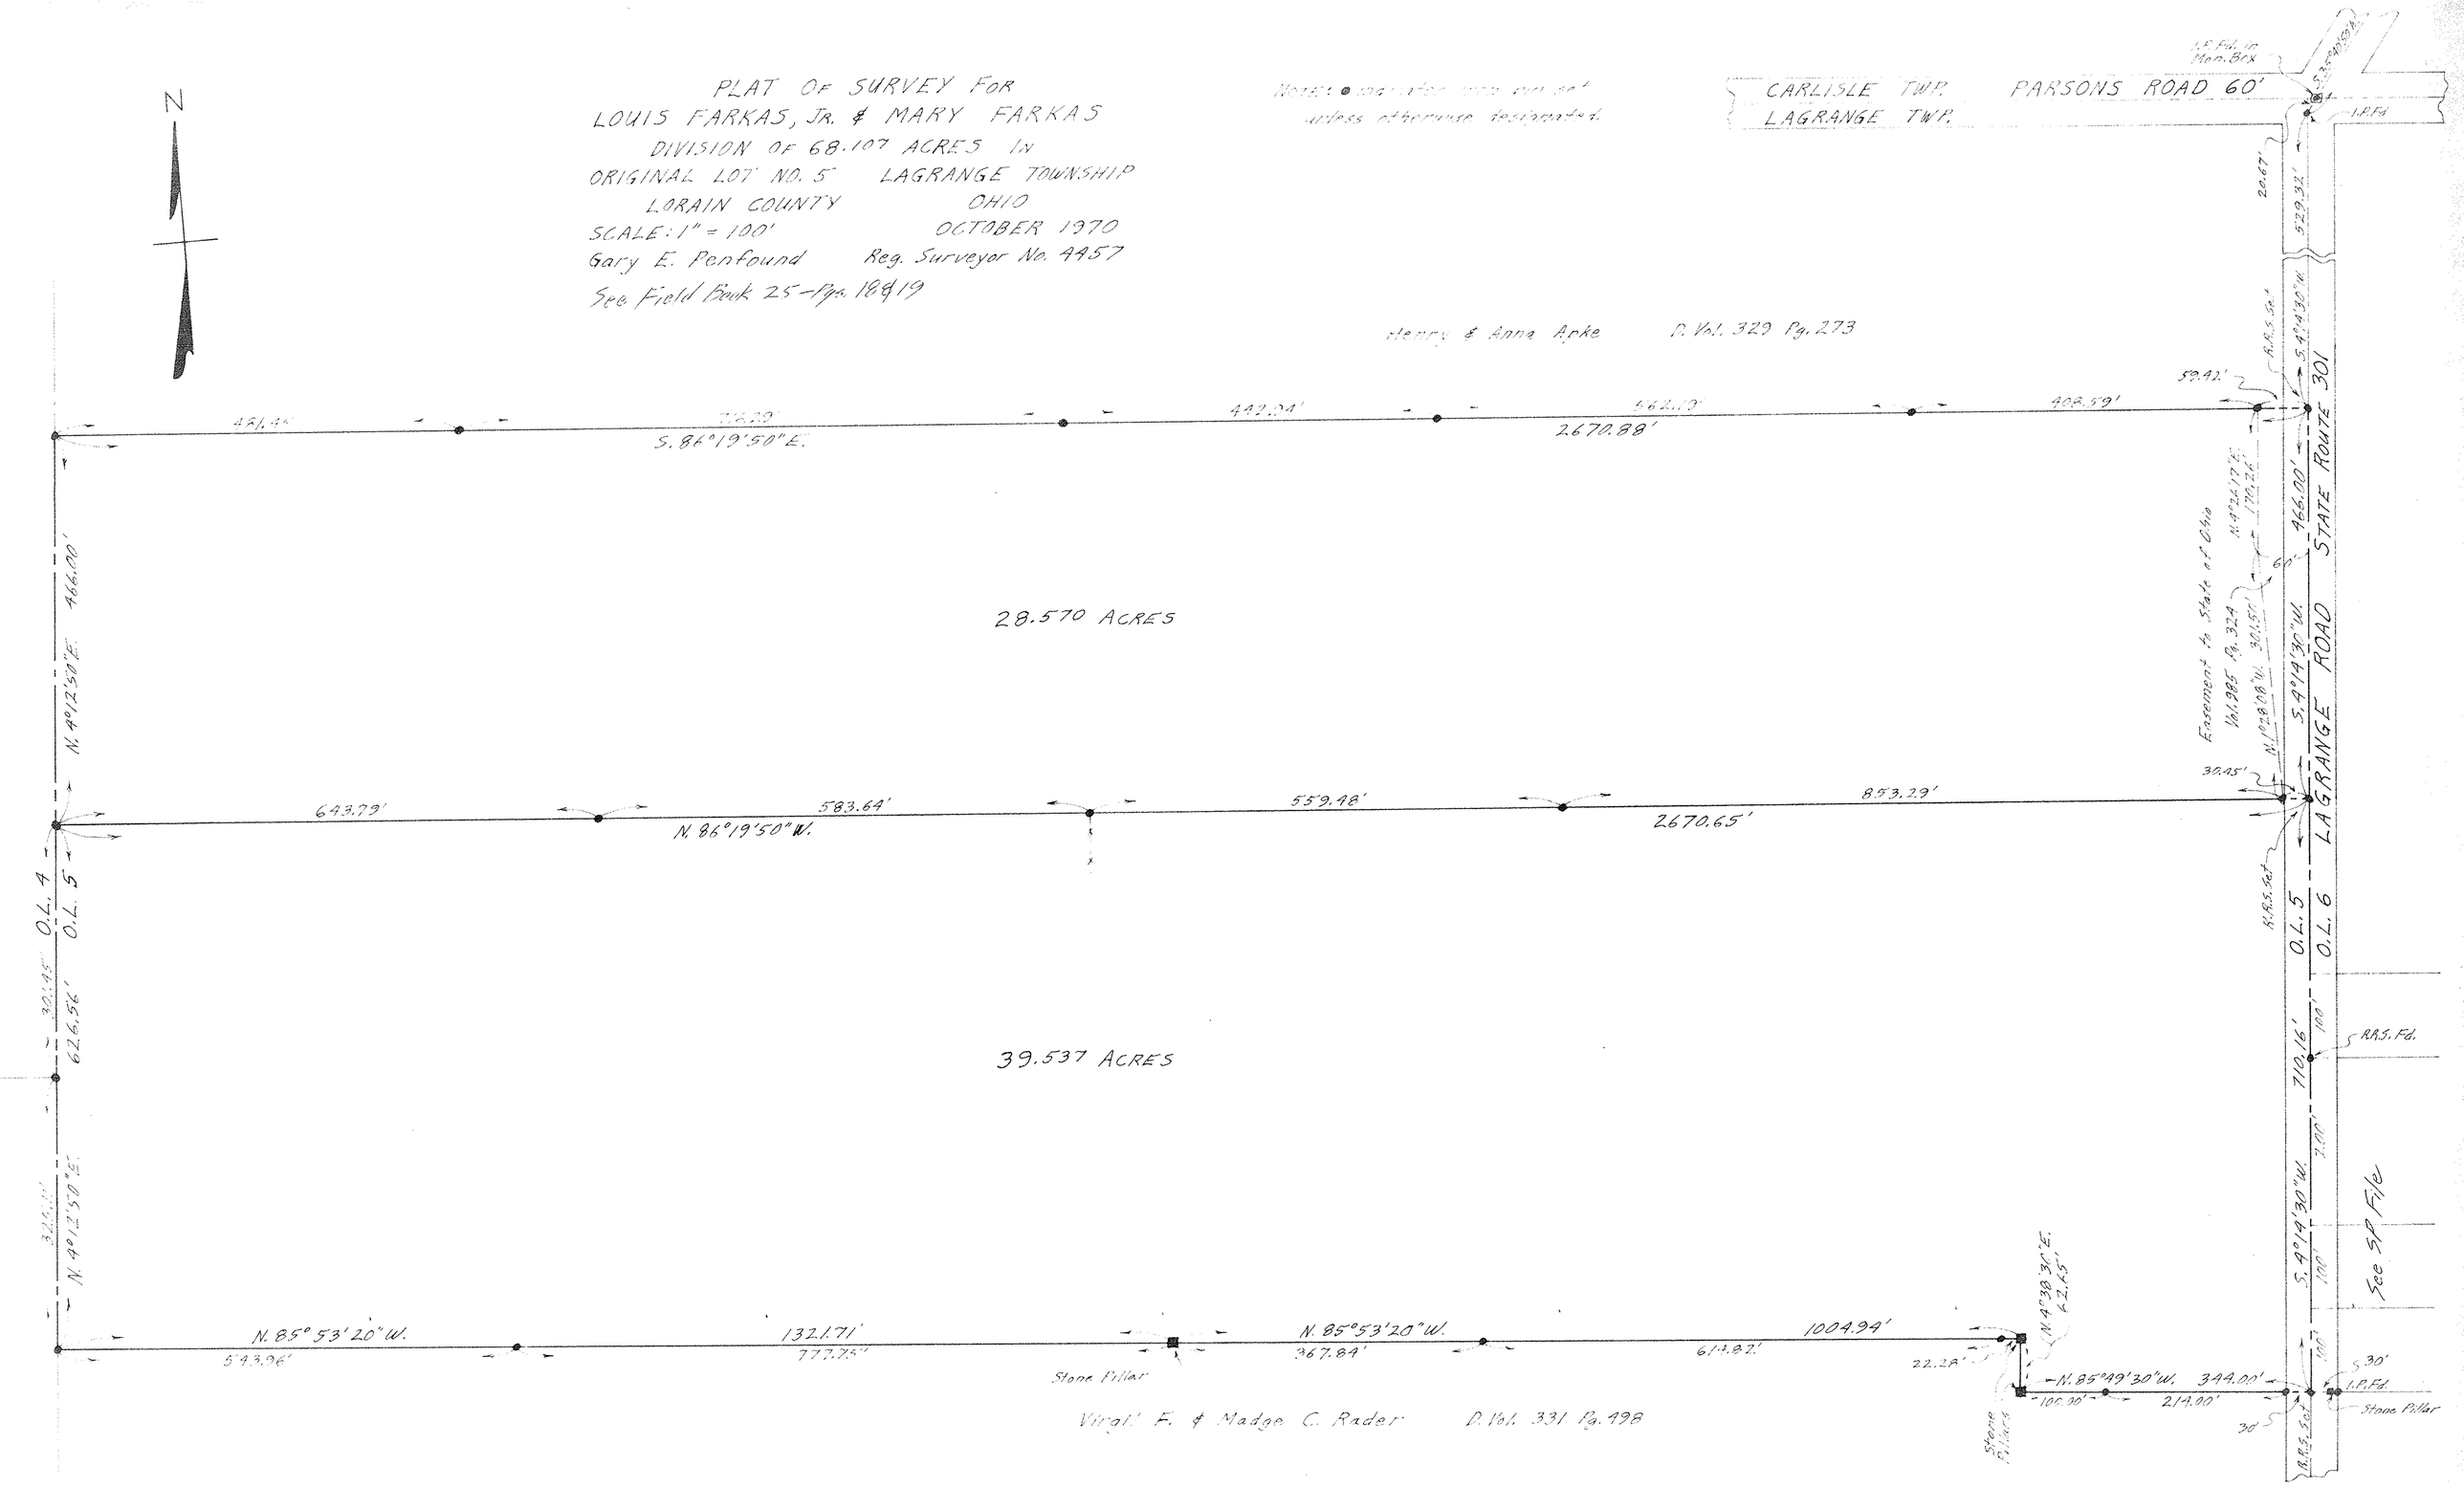
Notes: ● Iron pins are set 30' unless otherwise designated.