PROPOSED SUBDIVISION FOR RUDOLPH & IRIS POGACSNIK

ORIGINAL LOT NO. 65 — LAGRANGE TOWNSHIP
LORAIN COUNTY — OHIO
SCALE: 1" = 120' — MARCH 1976

Gary E. Penfound — Reg. Surveyor No. 4457

See Field Book 29-Pgs. 58 & 59
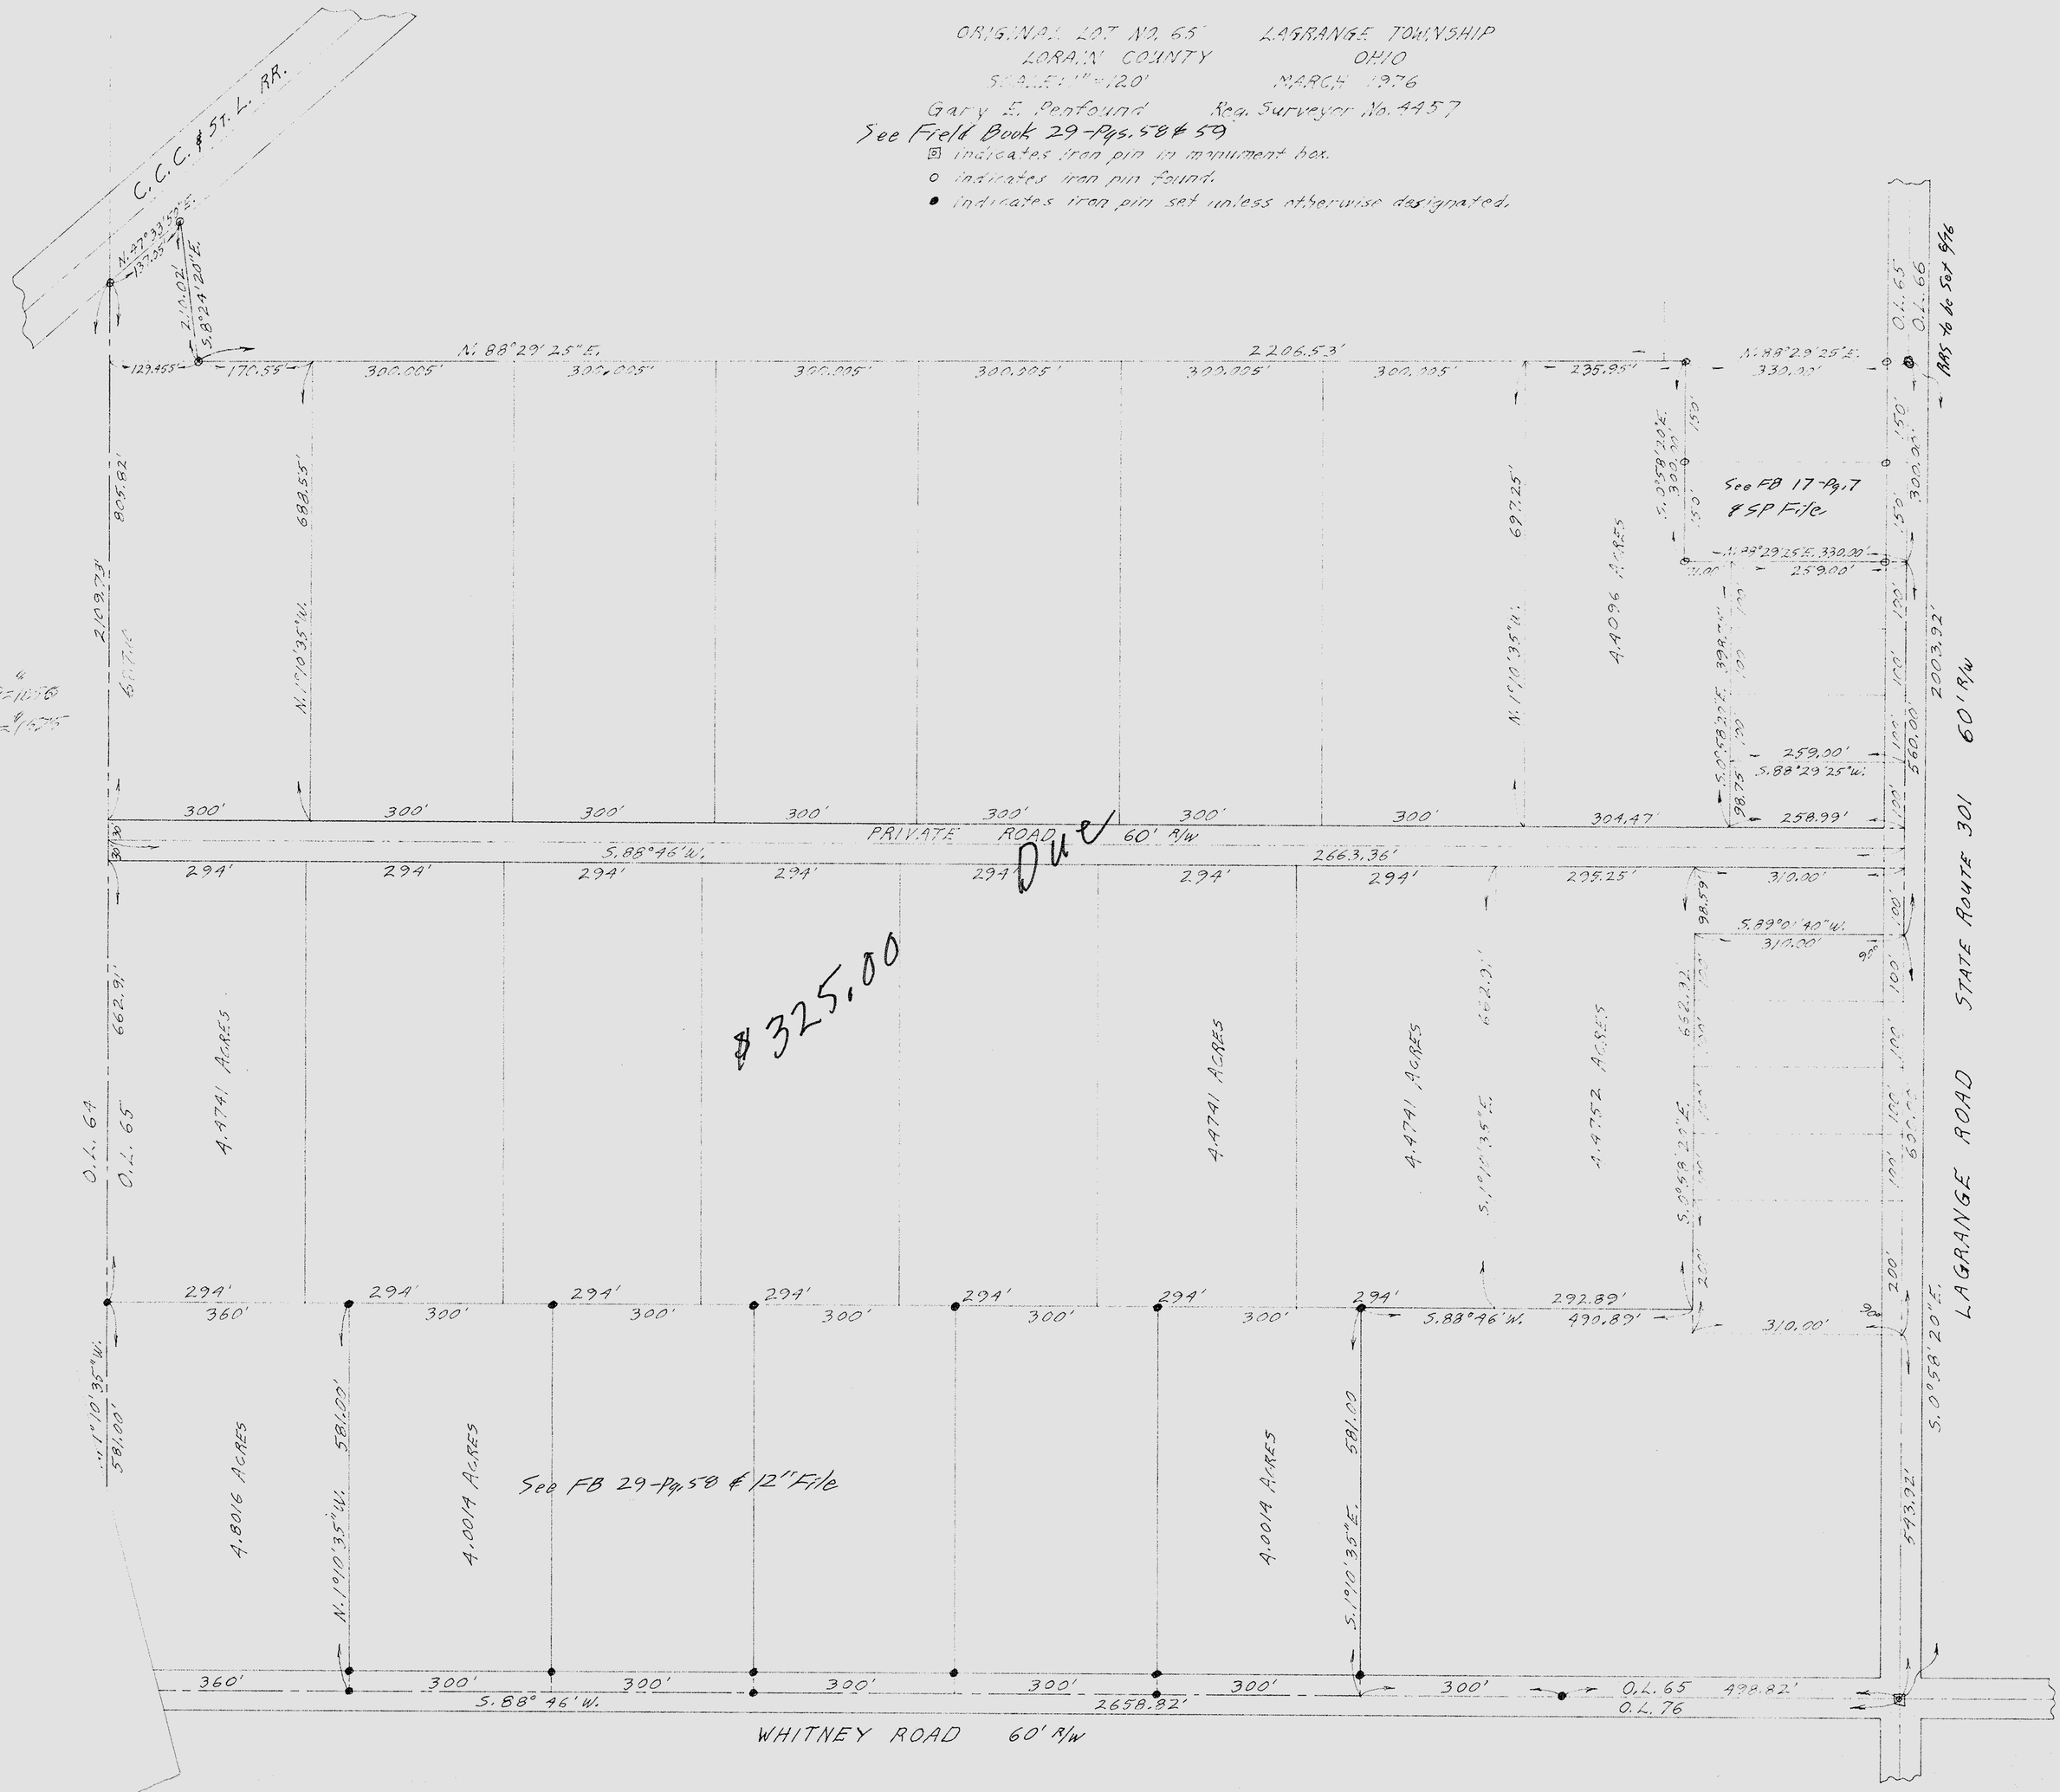
▣ indicates iron pin in monument box.
o indicates iron pin found.
● indicates iron pin set unless otherwise designated.