LOT SPLIT & CONSOLIDATION

for

FIRST ENGERY

SITUATED IN THE CITY OF LORAIN AND THE CITY OF AMHERST, COUNTY OF LORAIN, STATE OF OHIO AND KNOWN AS BEING 780.0178 ACRES OF LAND IN ORIGINAL AMHERST TOWNSHIP LOT NUMBERS 98, 99 & 100, ORIGINAL BROWNHELM TOWNSHIP LOT NUMBERS 8, 9, & 24, AND ORIGINAL BLACK RIVER TOWNSHIP LOT NUMBER 8, TRACT NUMBER 3.

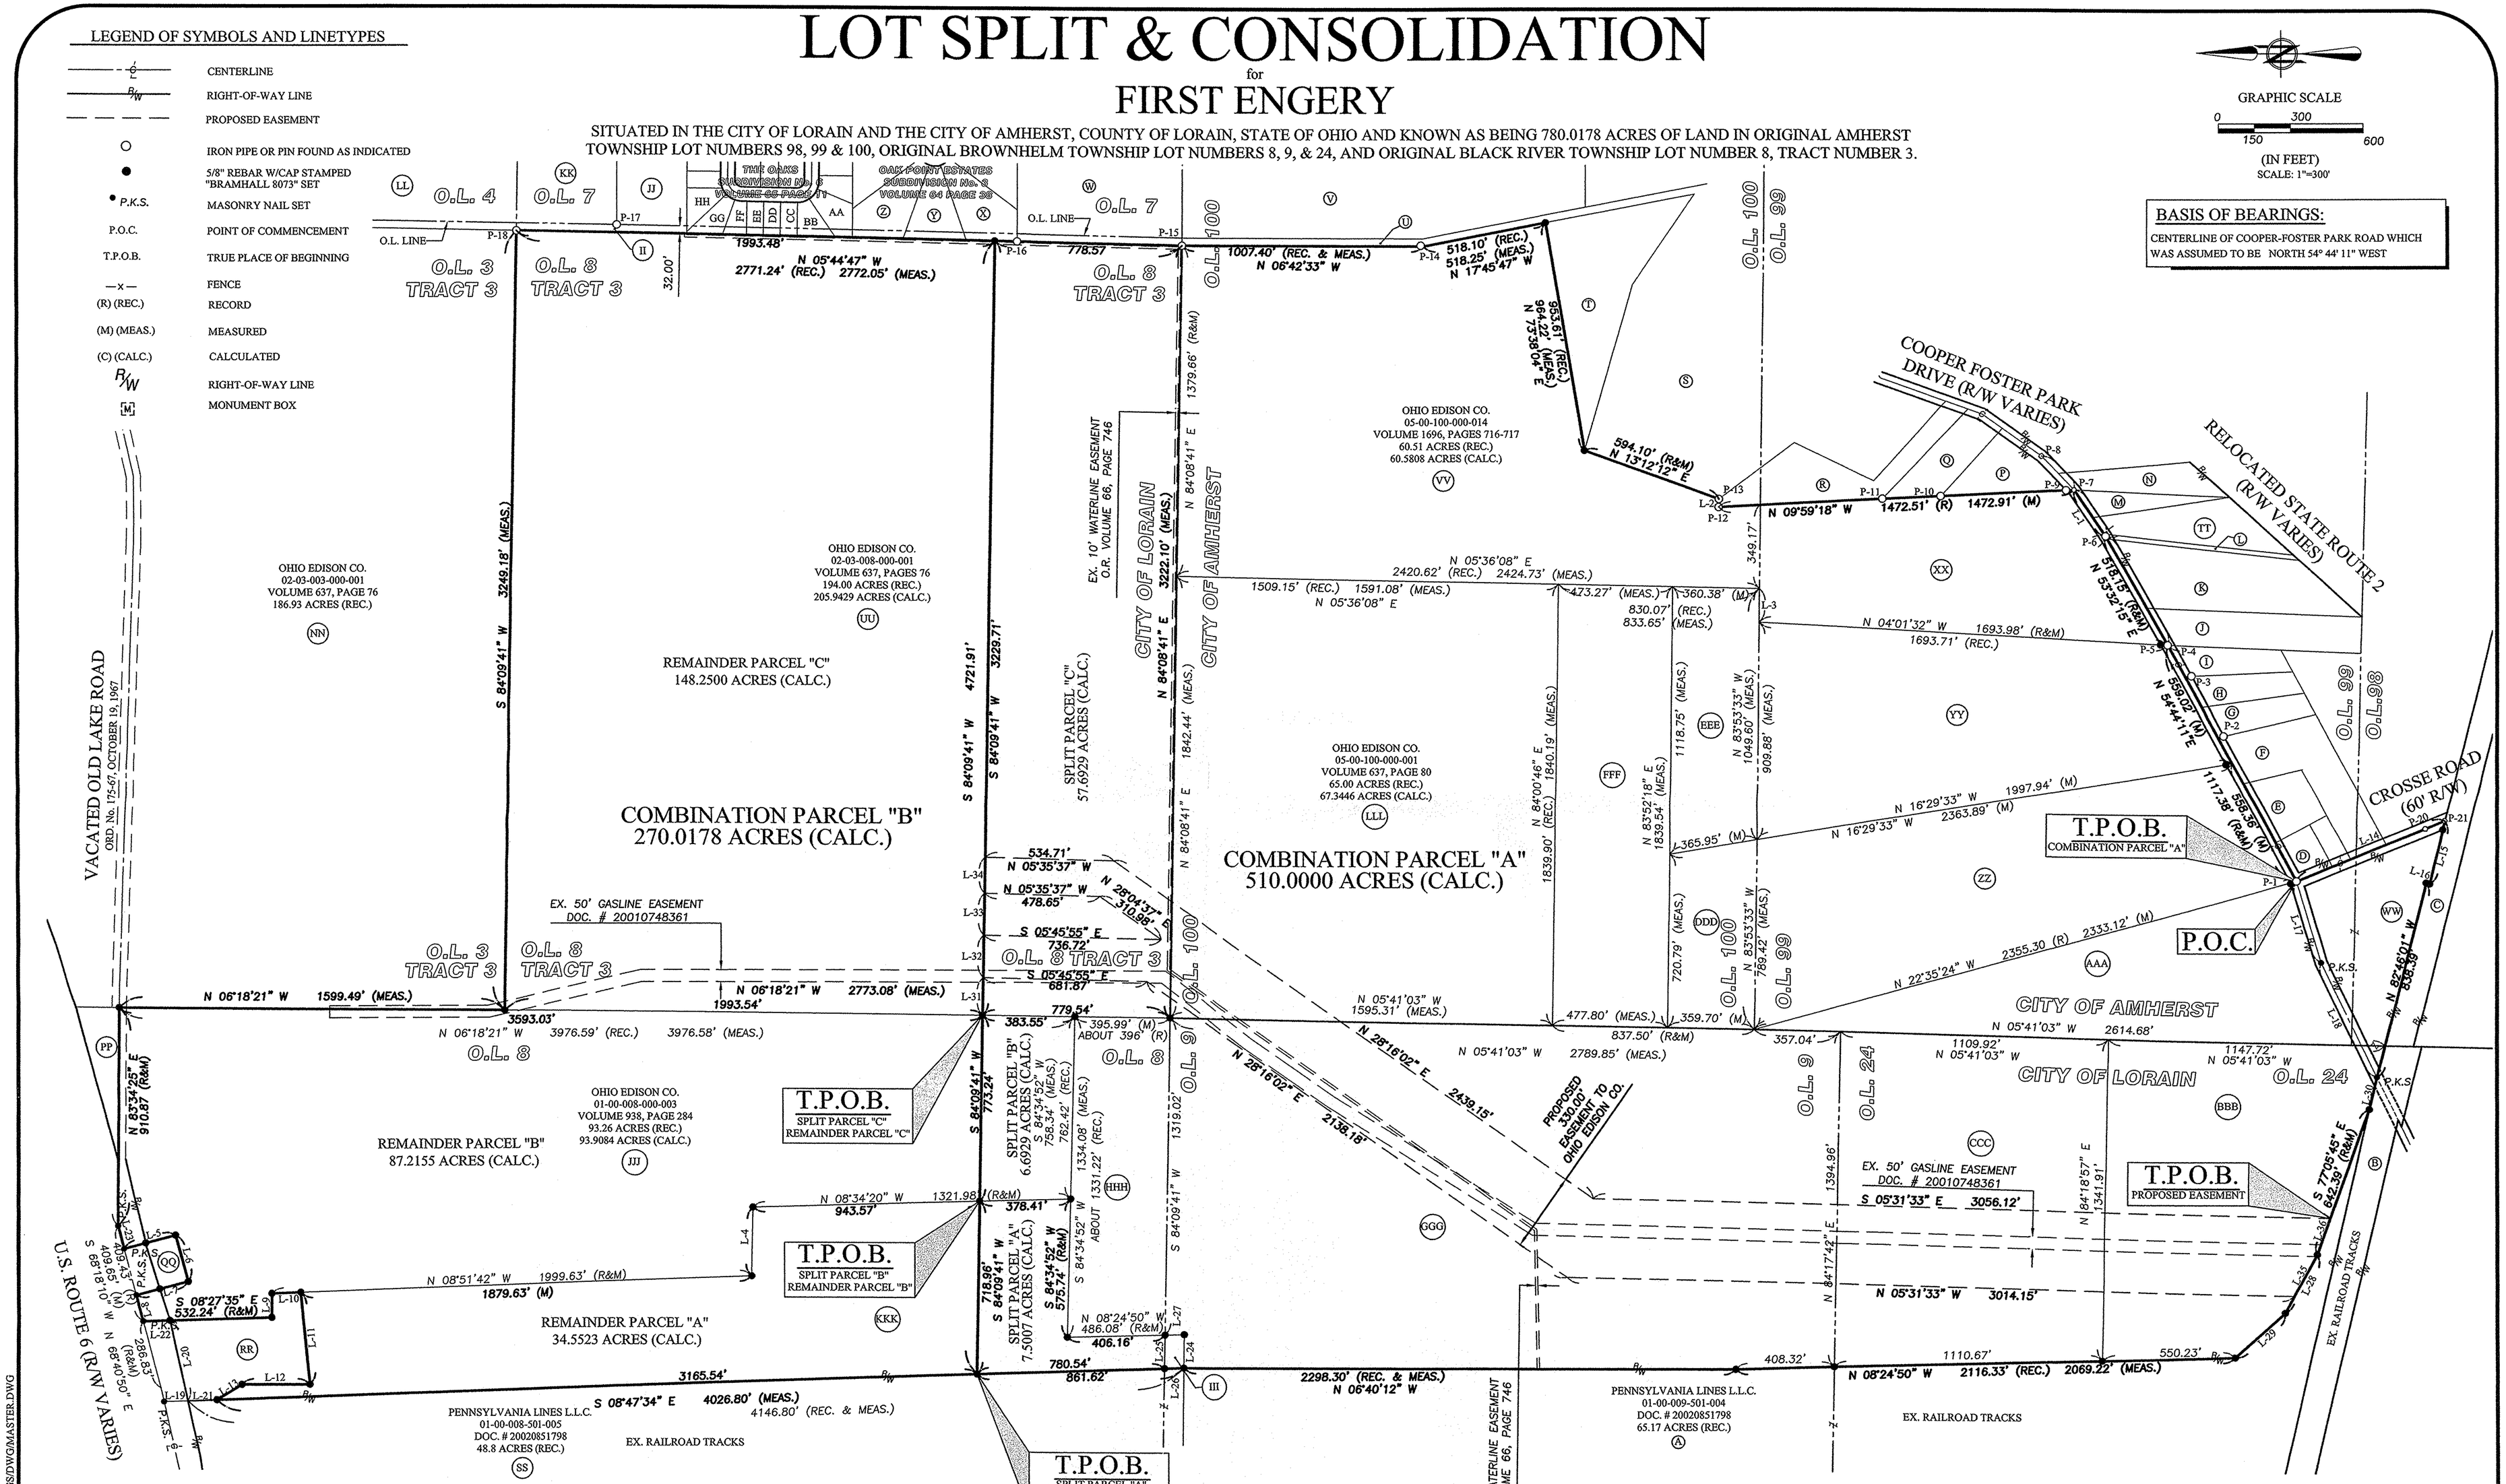

DATE:	BY:	DESCRIPTION:
09/01/04	MCB	ISSUE TO CLIENT FOR REVIEW

REVISION

DRAWN BY: BDA

CHECKED BY: MCB

BRAMHALL
ENGINEERING AND SURVEYING CO., INC.
37307 HARVEST DRIVE AVON, OHIO 44011
(440) 934 - 7878 (440) 934 - 7879 FAX

SHEET 2 OF 2

JOB NO. 04-1893

J:/04-1893/DRAWINGS/DWG/MASTER.DWG