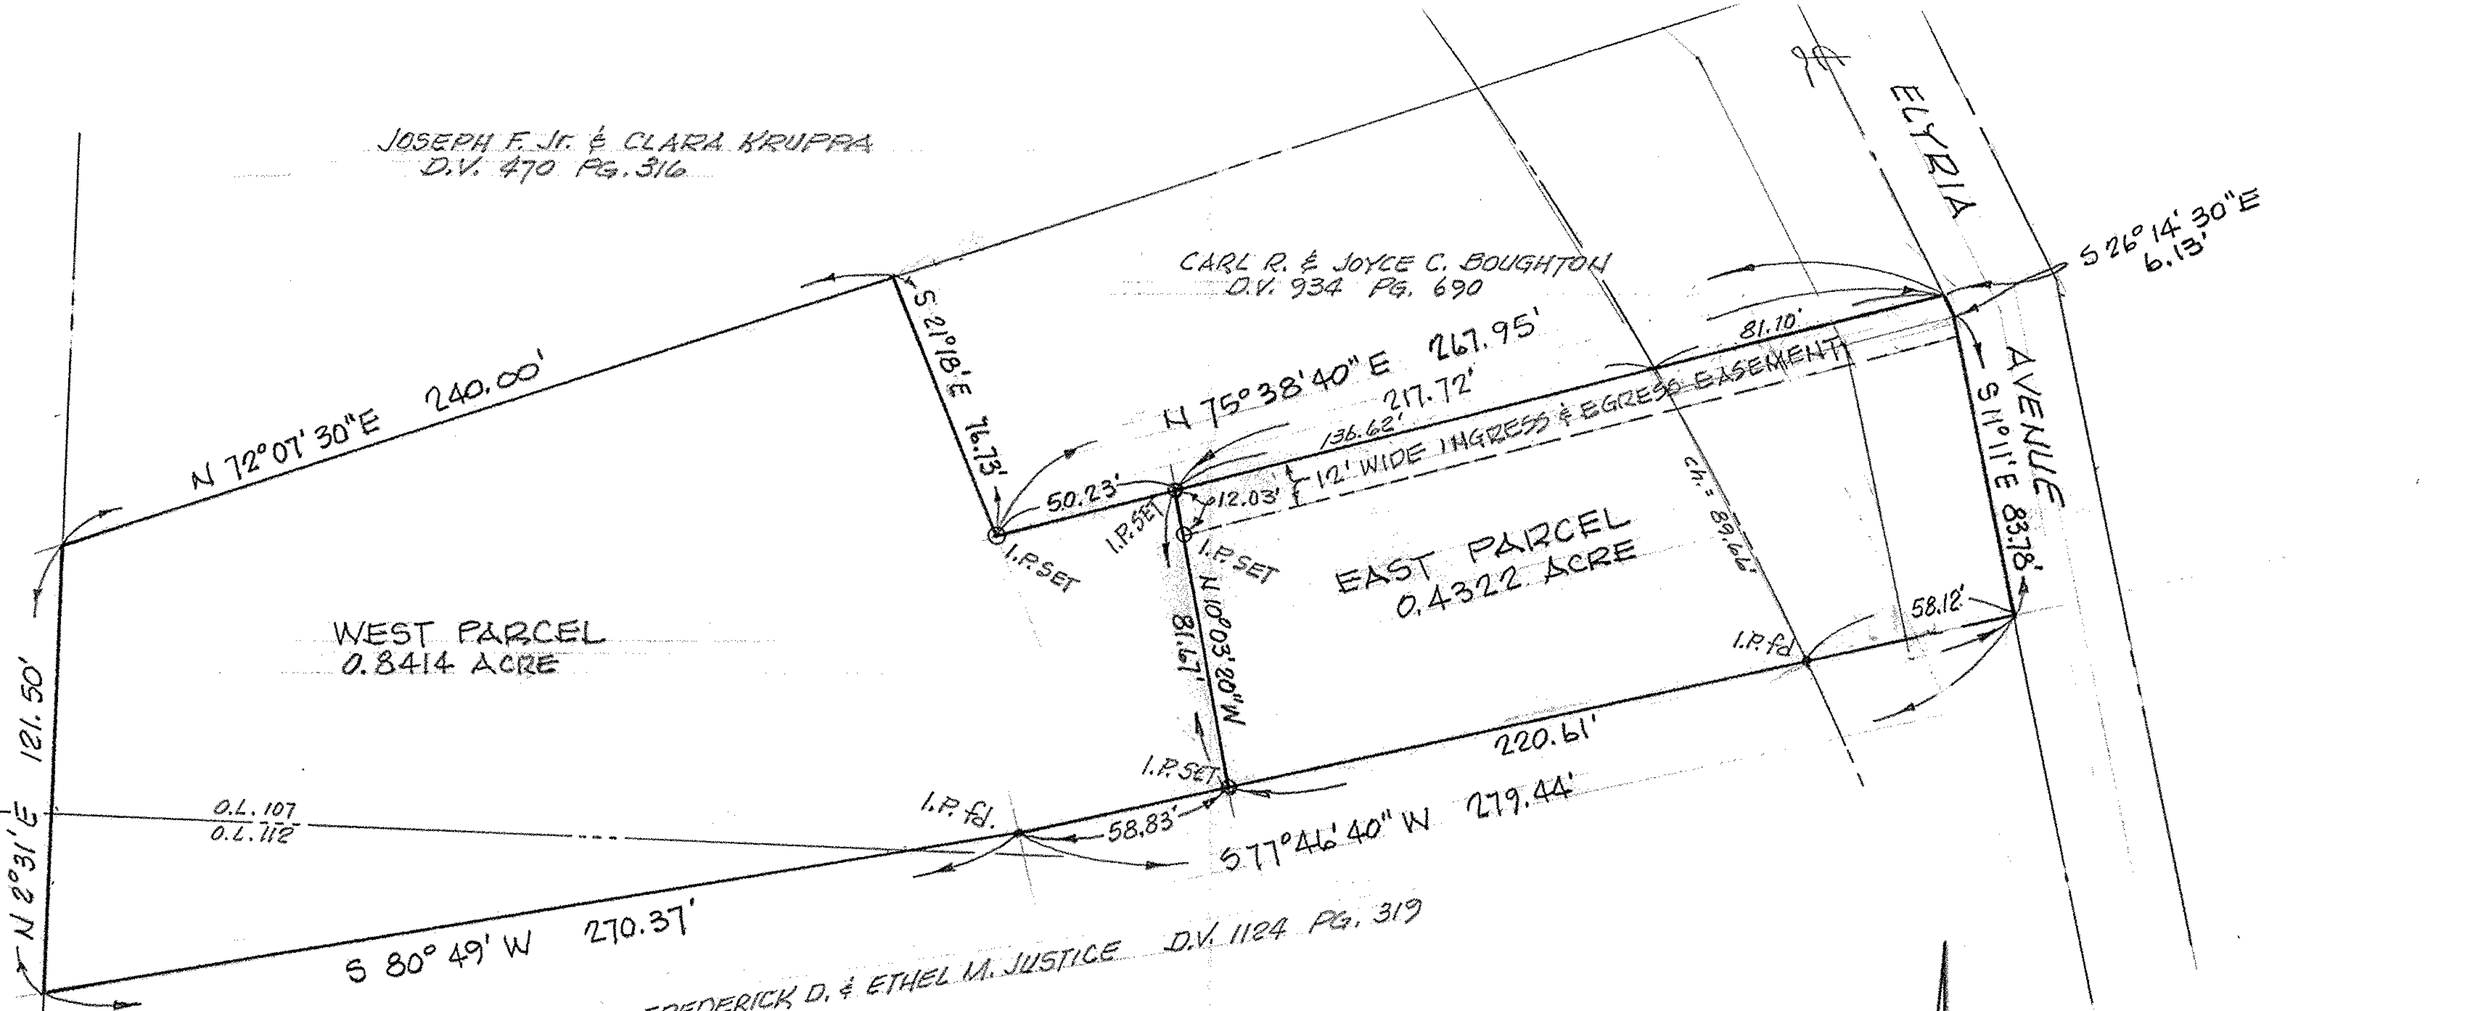

SCALE: 1" = 40'

MAP of SURVEY and PROPOSED PARCEL SPLIT

PREPARED FOR STEVE STETAK

PARTS of ORIGINAL SHEFFIELD TOWNSHIP LOTS Nos. 107 & 112

TOWNSHIP of SHEFFIELD, LORAIN COUNTY, OHIO

McGLINCHY and ASSOCIATES
PROFESSIONAL ENGINEER & SURVEYORS
ELYRIA OHIO
DECEMBER, 1978 #784629