1" = 100'

MAP of PROPOSED PARCEL SPLIT
FOR ANTHONY & BRENDA SPIERING
PART of ORIGINAL SHEFFIELD TWP.
LOTS 73 & 74 - VILLAGE of SHEFFIELD
LORAIN COUNTY, OHIO

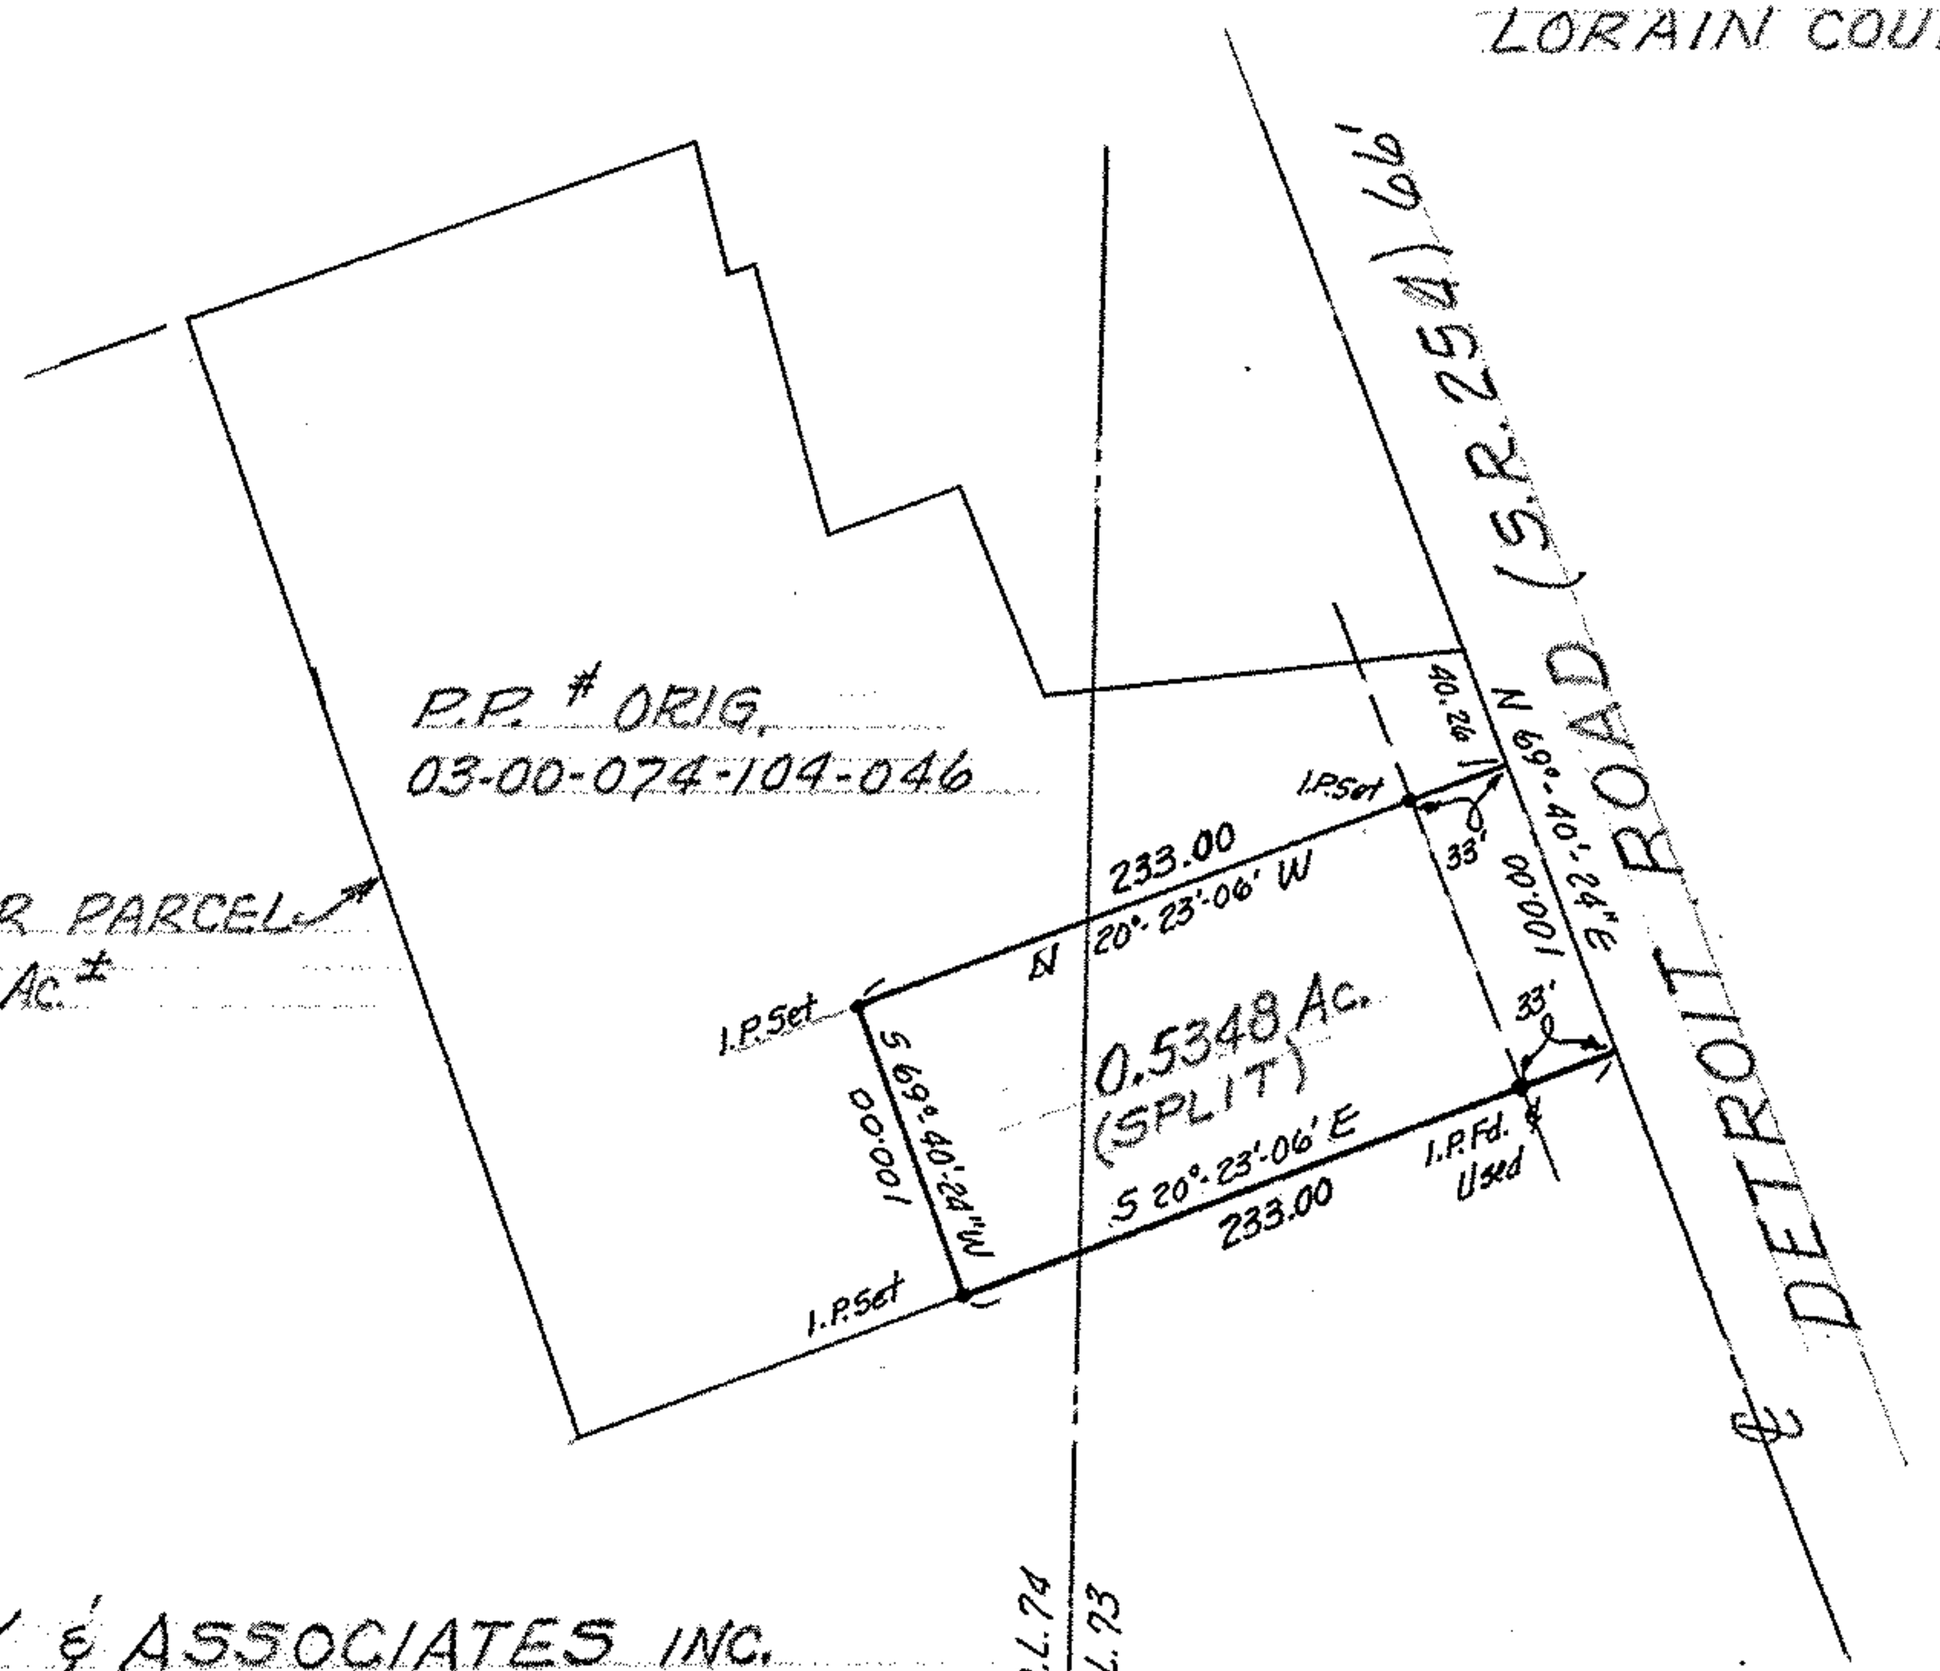

McGLINCHY & ASSOCIATES INC.
REGISTERED SURVEYORS & ENGINEERS
JUNE 12, 1980 #806339
REV. JULY 21, 1980