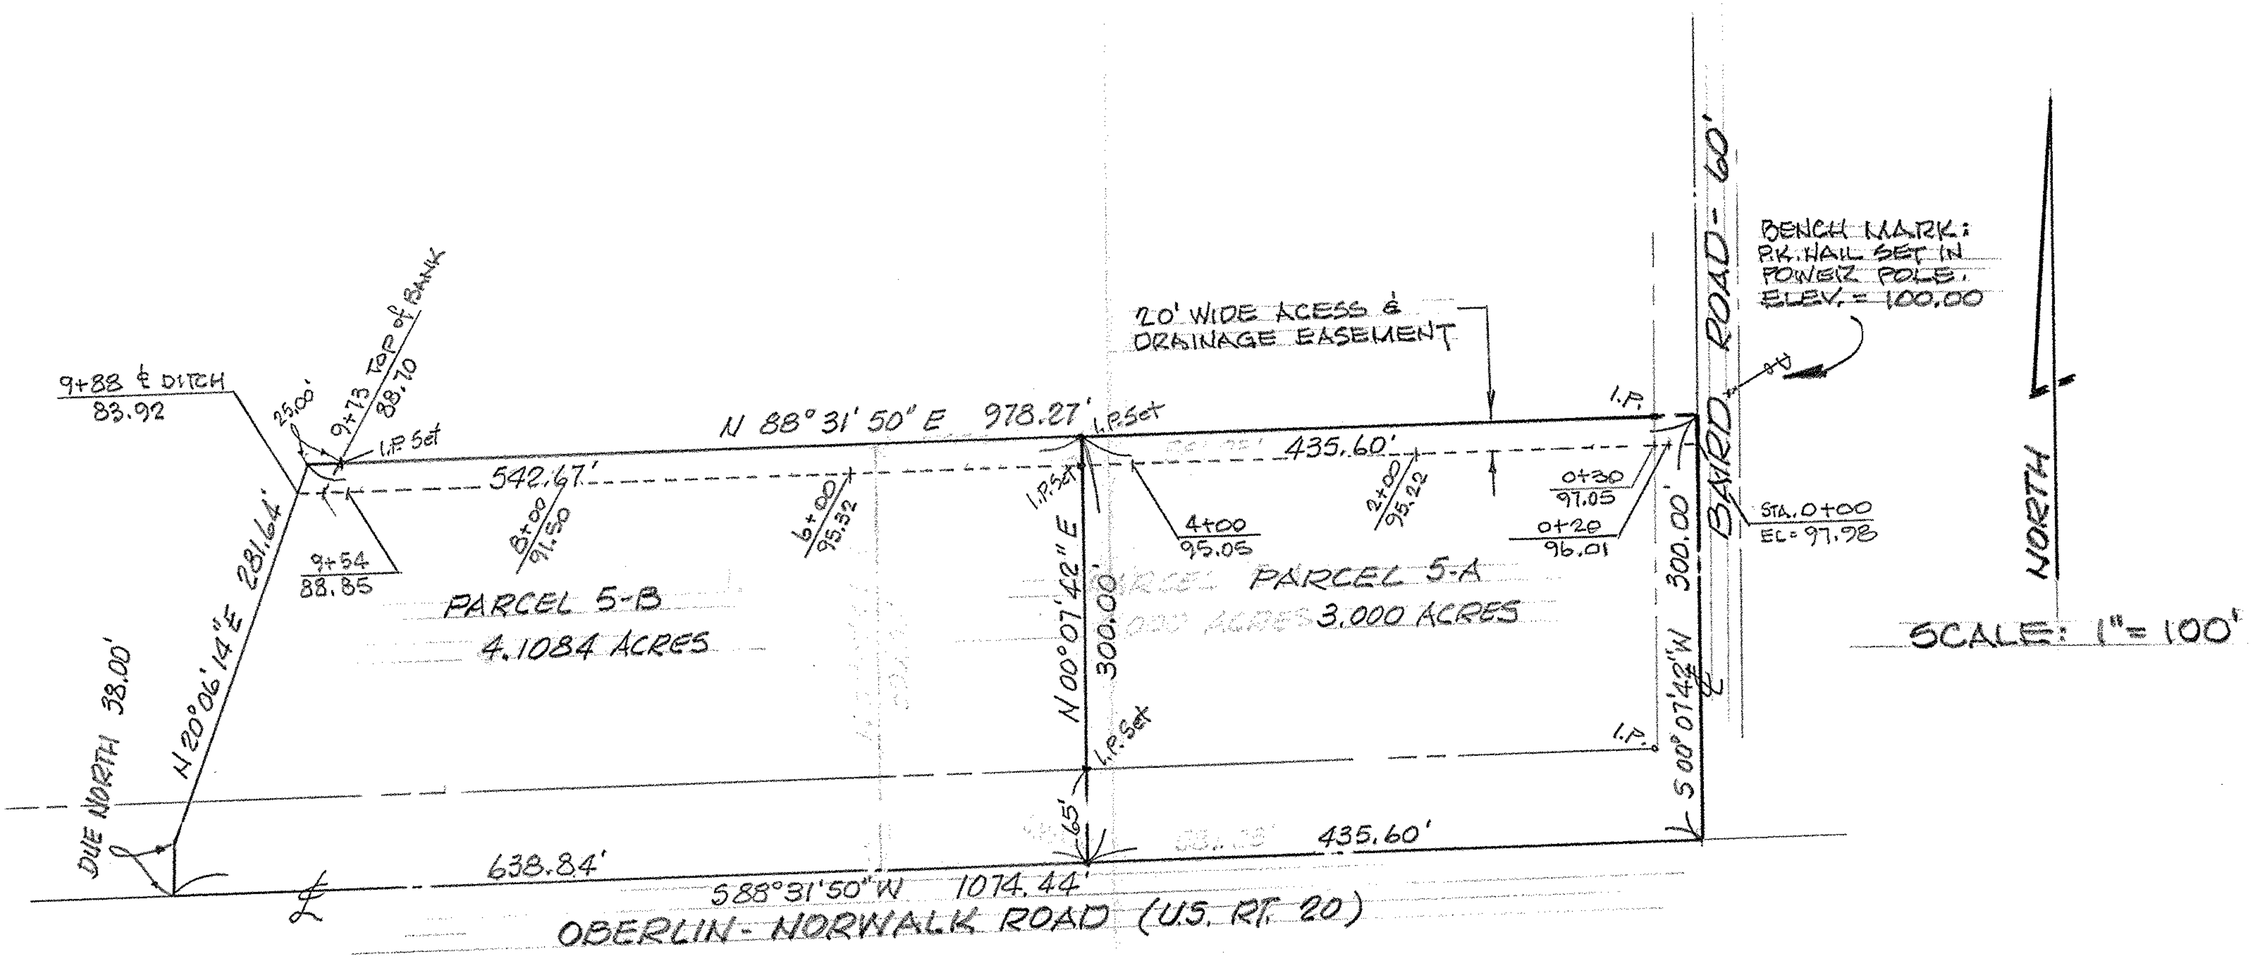

P.P. # 13-11-023-000-011

MAP of PROPOSED PARCEL SPLIT

PREPARED FOR SHELDON DEEM

PART of ORIGINAL CAMDEN TWP LOT 23, TRACT 11

TOWNSHIP of CAMDEN, LORAIN COUNTY, OHIO

McGLINCHY and ASSOCIATES INC.
PROFESSIONAL ENGINEER & SURVEYORS
538 W. BROAD ST. ELYRIA, OHIO

JULY, 1979 #795366