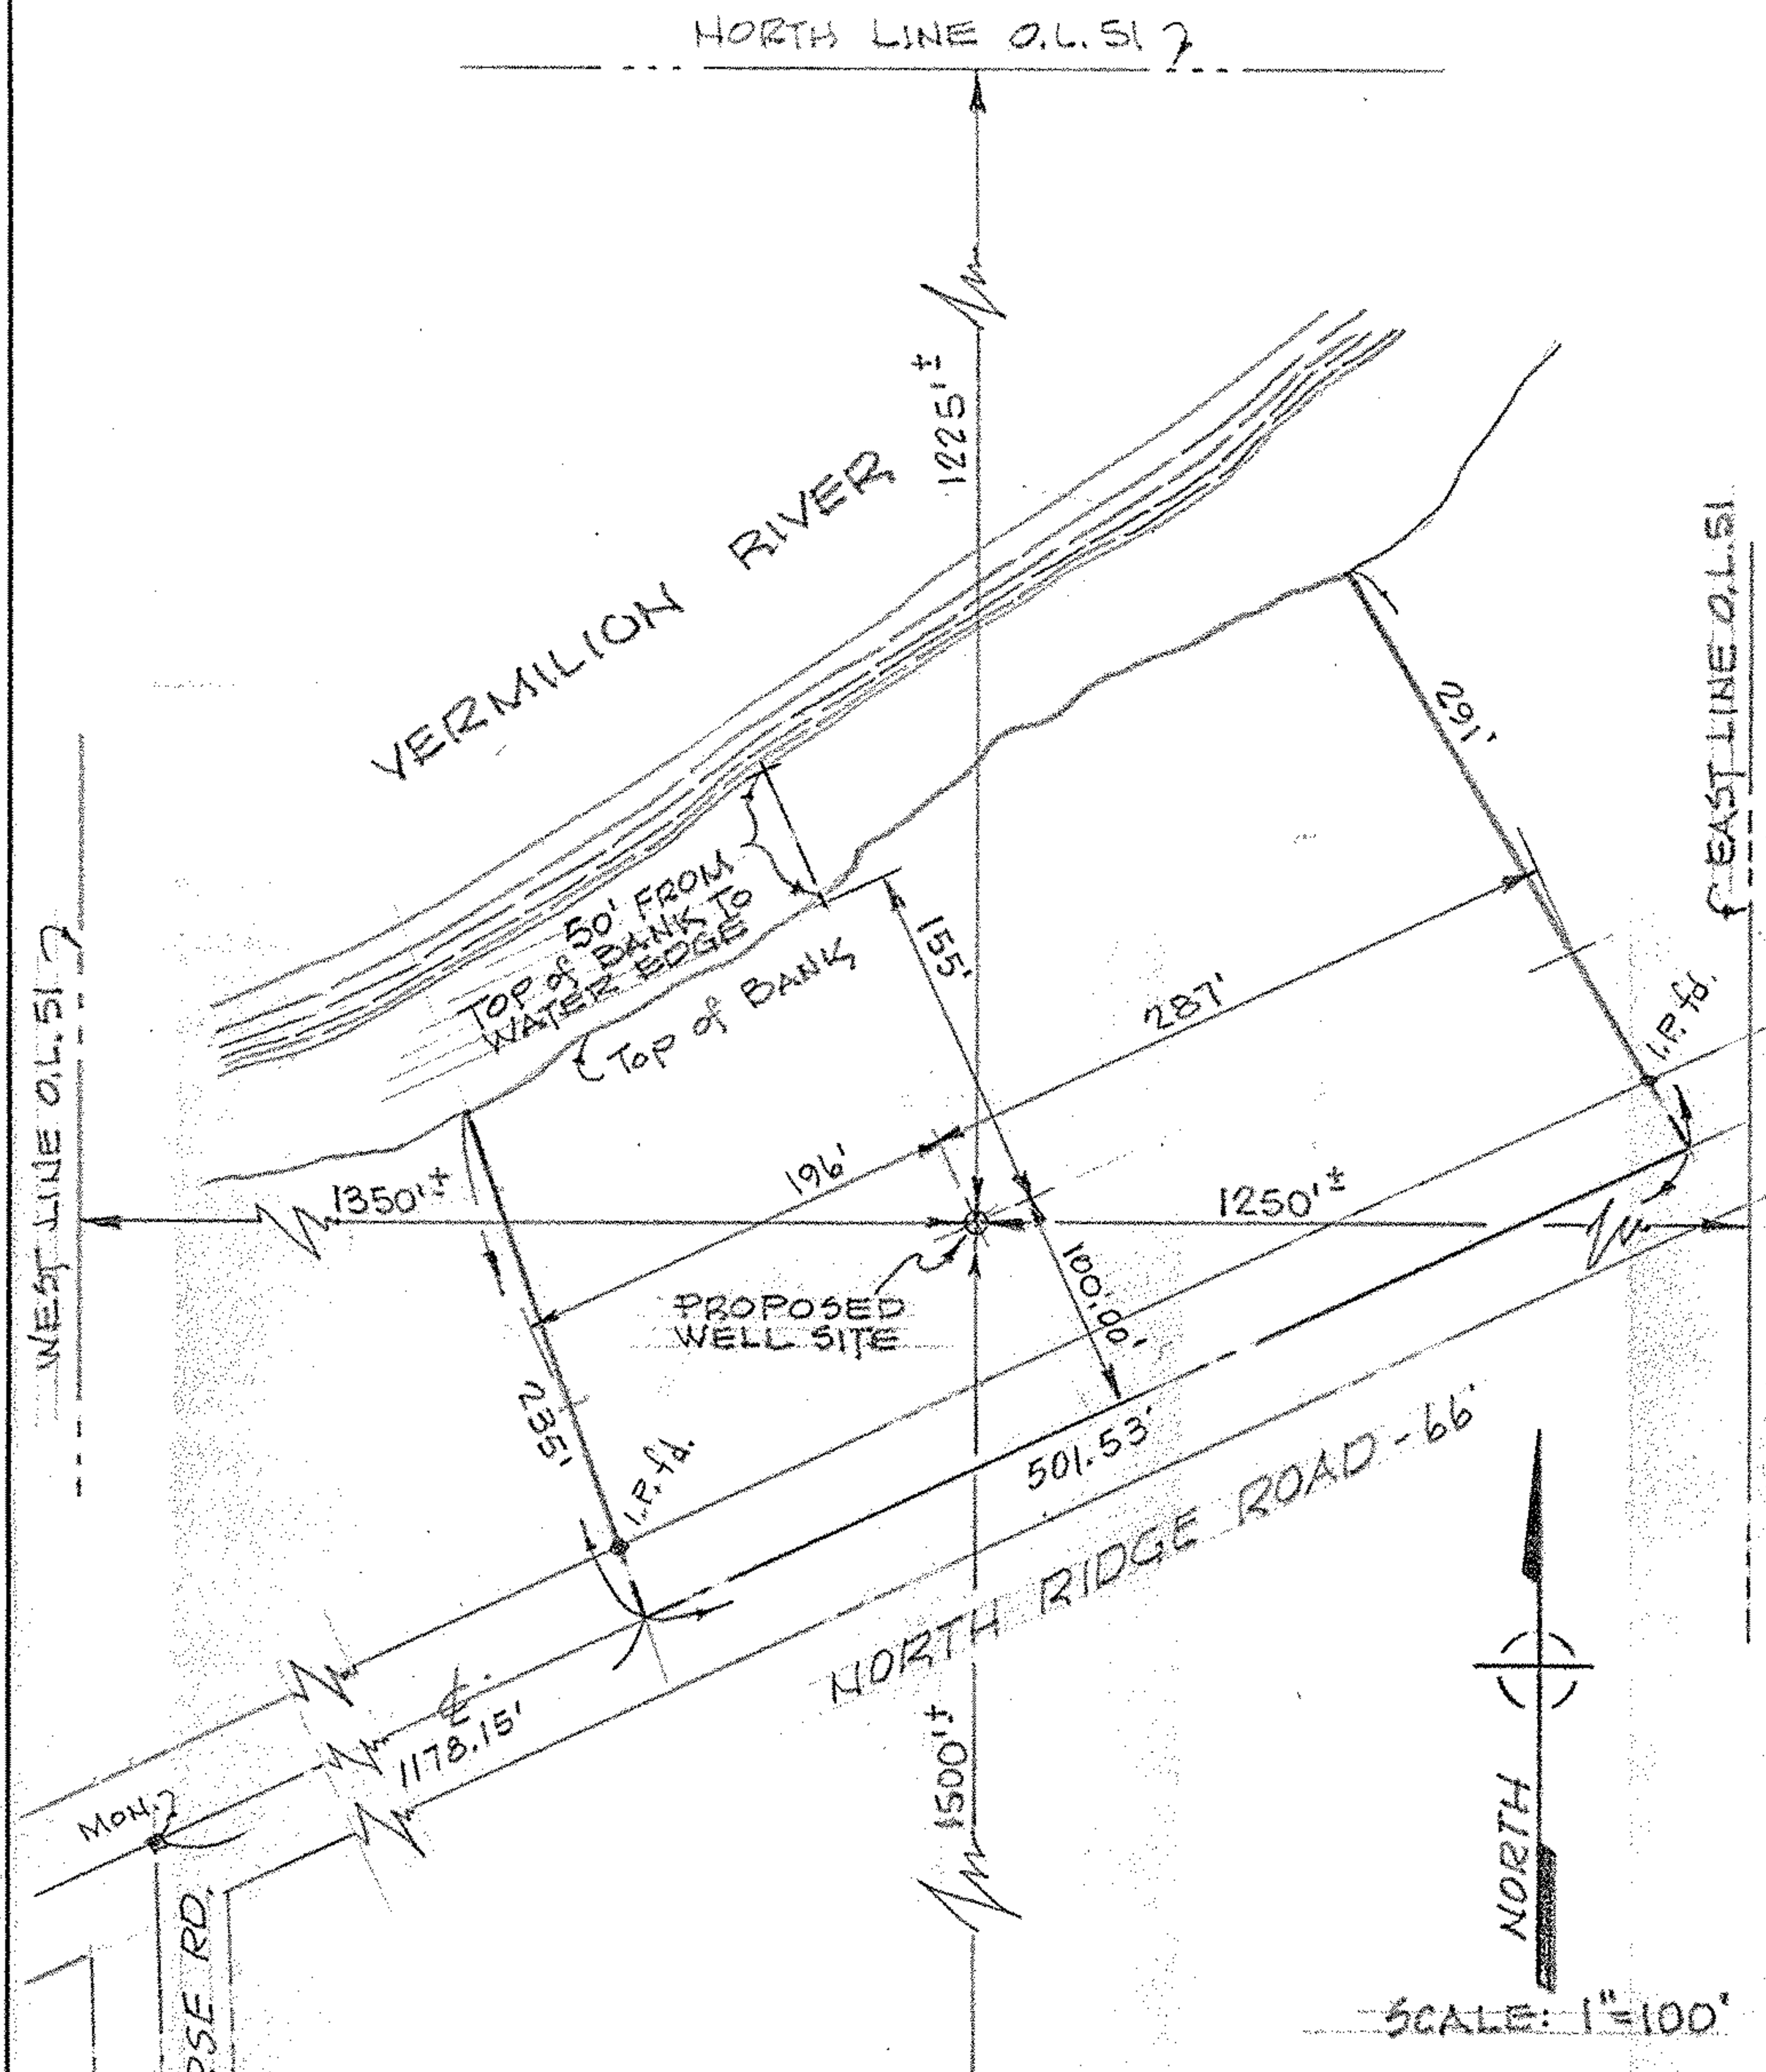

OHIO PLANE CO-ORDINATES:
N 623,950
E 2,049 920

QUADRANGLE:
VERMILION EAST

Contractor _____

Address _____

Farm PAUL M. PUSTAY Acres 2.83

Well No. 1 Elevation(Topo) 685.0

Section ___ Lot 51 Twp. BROWNHELM

County LORAIN Date APRIL 4, 1979

PLAT SHOWING LOCATION
OF PROPOSED GAS WELL

State of Ohio
Department of Industrial Relations
Division of Mines
Columbus

CERTIFICATE OF SURVEYOR

I, the undersigned, hereby certify that this map is true and correct as required by the General Code of Ohio.

Lawrence V. McGlincy
Registered Surveyor #4070

ACKNOWLEDGED

Before me a Notary Public in and for LORAIN County, Ohio this 6TH day of APRIL, 1979. My commission expires 4/25/80

Patricia L. Keely
Notary Public

Job # 783999-A