# LOT SPLIT
# NORRIS BUILDERS INC.

SITUATED IN CARLISLE TOWNSHIP, COUNTY OF LORAIN,
STATE OF OHIO, AND BEING KNOWN AS BLOCK "B" IN THE
CARLISLE WOODS SUBDIVISION, CARLISLE TWP. SECT. 18 & 19.
VOL. 58, PG. 58, 59 & 60.

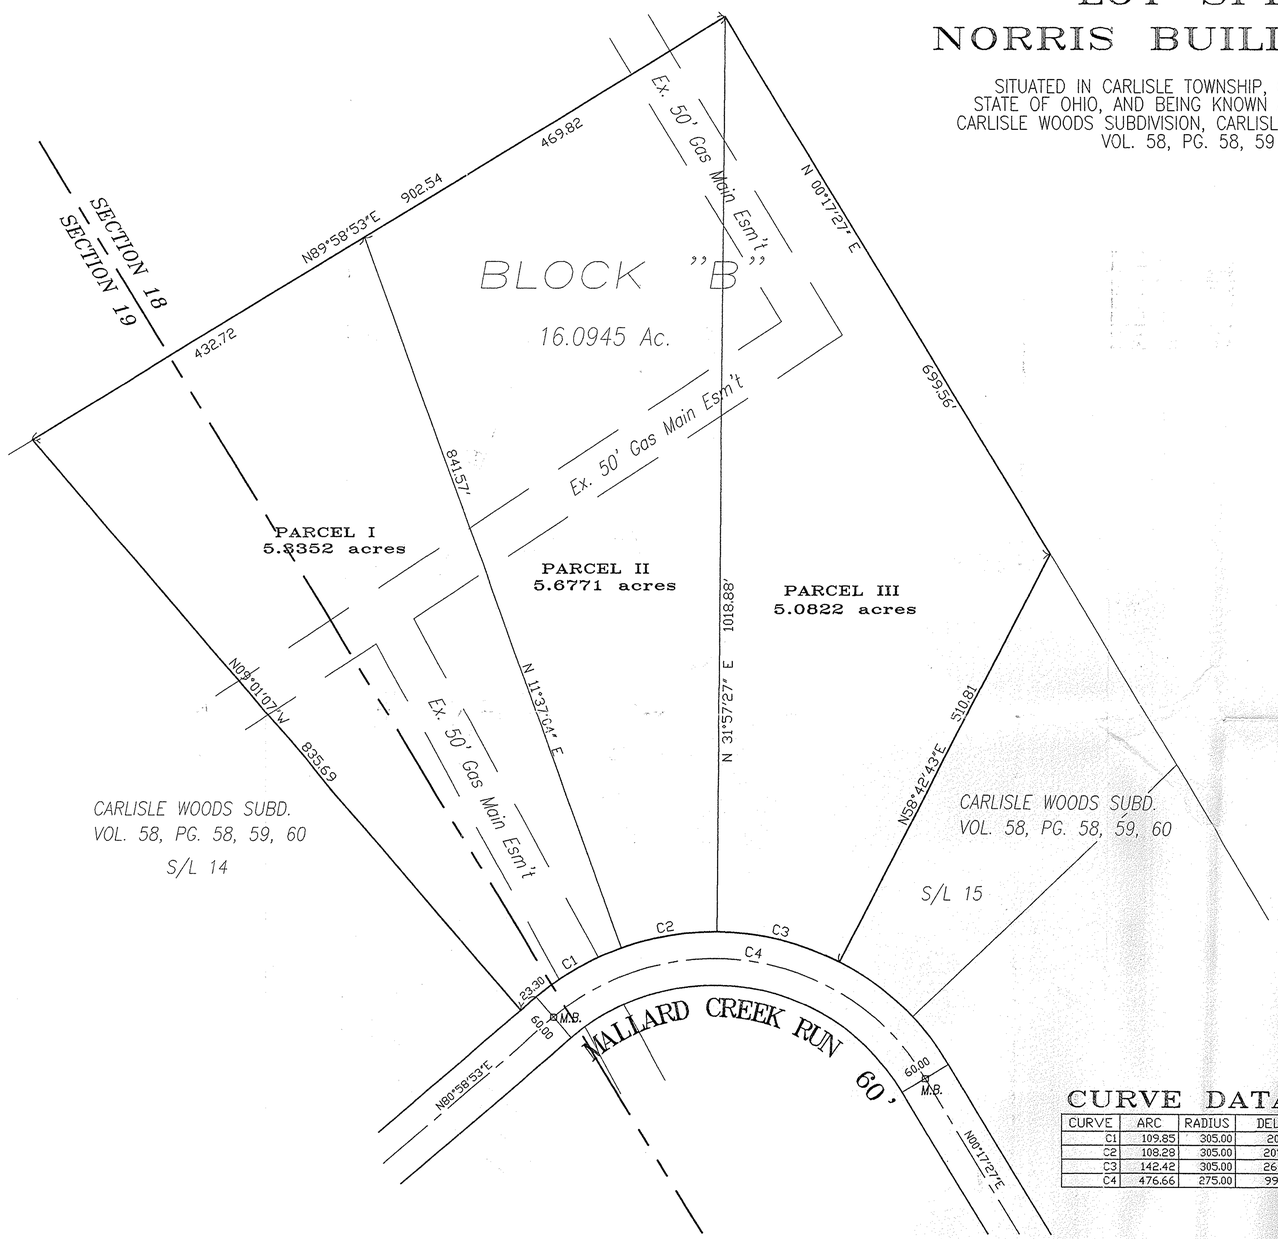


SCALE: 1"=80'

## CURVE DATA

| CURVE | ARC | RADIUS | DELTA | TANGENT | CHORD | CHORD DIRECTION |
|---|---|---|---|---|---|---|
| C1 | 109.85 | 305.00 | 20°38'11" | 55.52 | 109.26 | N88°42'02"W |
| C2 | 108.28 | 305.00 | 20°20'24" | 54.71 | 107.71 | N68°12'45"W |
| C3 | 142.42 | 305.00 | 26°45'19" | 72.54 | 141.13 | N44°39'54"W |
| C4 | 476.66 | 275.00 | 99°18'40" | 323.76 | 419.19 | N49°21'53"W |

## ACCEPTANCE

WE, THE UNDERSIGNED OWNERS OF THE LAND SHOWN ON THIS PLAT, DO HEREBY ACCEPT THIS SPLIT OF THE PARCELS SHOWN HEREON, AND DO HEREBY AGREE TO THE SAME.

Darryl Norris

NORRIS BUILDERS, INC.
PRESIDENT DARRYL NORRIS

COUNTY OF CUYAHOGA S.S.
STATE OF OHIO

BEFORE ME, A NOTARY PUBLIC IN AND FOR SAID COUNTY AND STATE, DID PERSONALLY APPEAR THE ABOVE NAMED NORRIS BUILDERS, INC. BY DARRYL NORRIS, PRESIDENT, INDIVIDUALLY AND AS SUCH OFFICER THE FREE ACT AND DEED OF SAID CORPORATION WHO ACKNOWLEDGED THAT HE DID SIGN THE FOREGOING INSTRUMENT AND THAT THE SAME WAS HIS FREE WAS HIS FREE ACT AND DEED, IN WITNESS THEREOF I HAVE SET MY HAND AND
OFFICIAL SEAL AT Elyria, OHIO
THIS 4th DAY OF March, 2004.

Judith A. Gauntner
NOTARY PUBLIC
MY COMMISSION EXPIRES 12-25-06

JUDITH A. GAUNTNER
Notary Public State of Ohio
My Commission Expires Dec. 25, 2006

## APPROVALS

THIS PLAT APPROVED BY THIS _____ DAY OF _____ 2004
BY THE DIRECTOR OF LORAIN COUNTY PLANNING COMMISSION FOR RECORDING PURPOSES.

_____
DIRECTOR LORAIN COUNTY PLANNING COMMISSION

## CERTIFICATION

DIMENSIONS SHOWN ON THIS PLAT ARE EXPRESSED IN FEET AND DECIMAL PARTS THEREOF. ALL BEARINGS ARE TO AN ASSUMED MERIDIAN AND ARE USED TO INDICATE ANGLES ONLY. PERMANENT MONUMENTS WERE FOUND OR SET AT ALL POINTS INDICATED HEREON. ALL OF WHICH I CERTIFY TO BE CORRECT.

DATE: FEBRUARY 2004

James A. Resar
JAMES A. RESAR, P.E., P.S.

STATE OF OHIO
JAMES A. RESAR
8361
REGISTERED SURVEYOR

REVISIONS

J.A.R. Engineering & Surveying, Inc.
CONSULTING ENGINEERS / SURVEYORS
24629 DETROIT ROAD WESTLAKE, OHIO 44145
Phone:(440)-871-8345
Proj. No.

LOT SPLIT
CARLISLE WOODS
MALLARD CREEK RUN
CARLISLE TOWNSHIP, OHIO

1/1
02/0

\\Jar-srvr\PROJECTS\2004\NORRIS-CARLISLE\dwg\LOT SPLIT.dwg, LOT SPLIT, 2/25/2004 10:34:33 AM, Jdeposinski, 0.0220.pc3, Arch D - 24 x 36 in. (landscape), 1:1