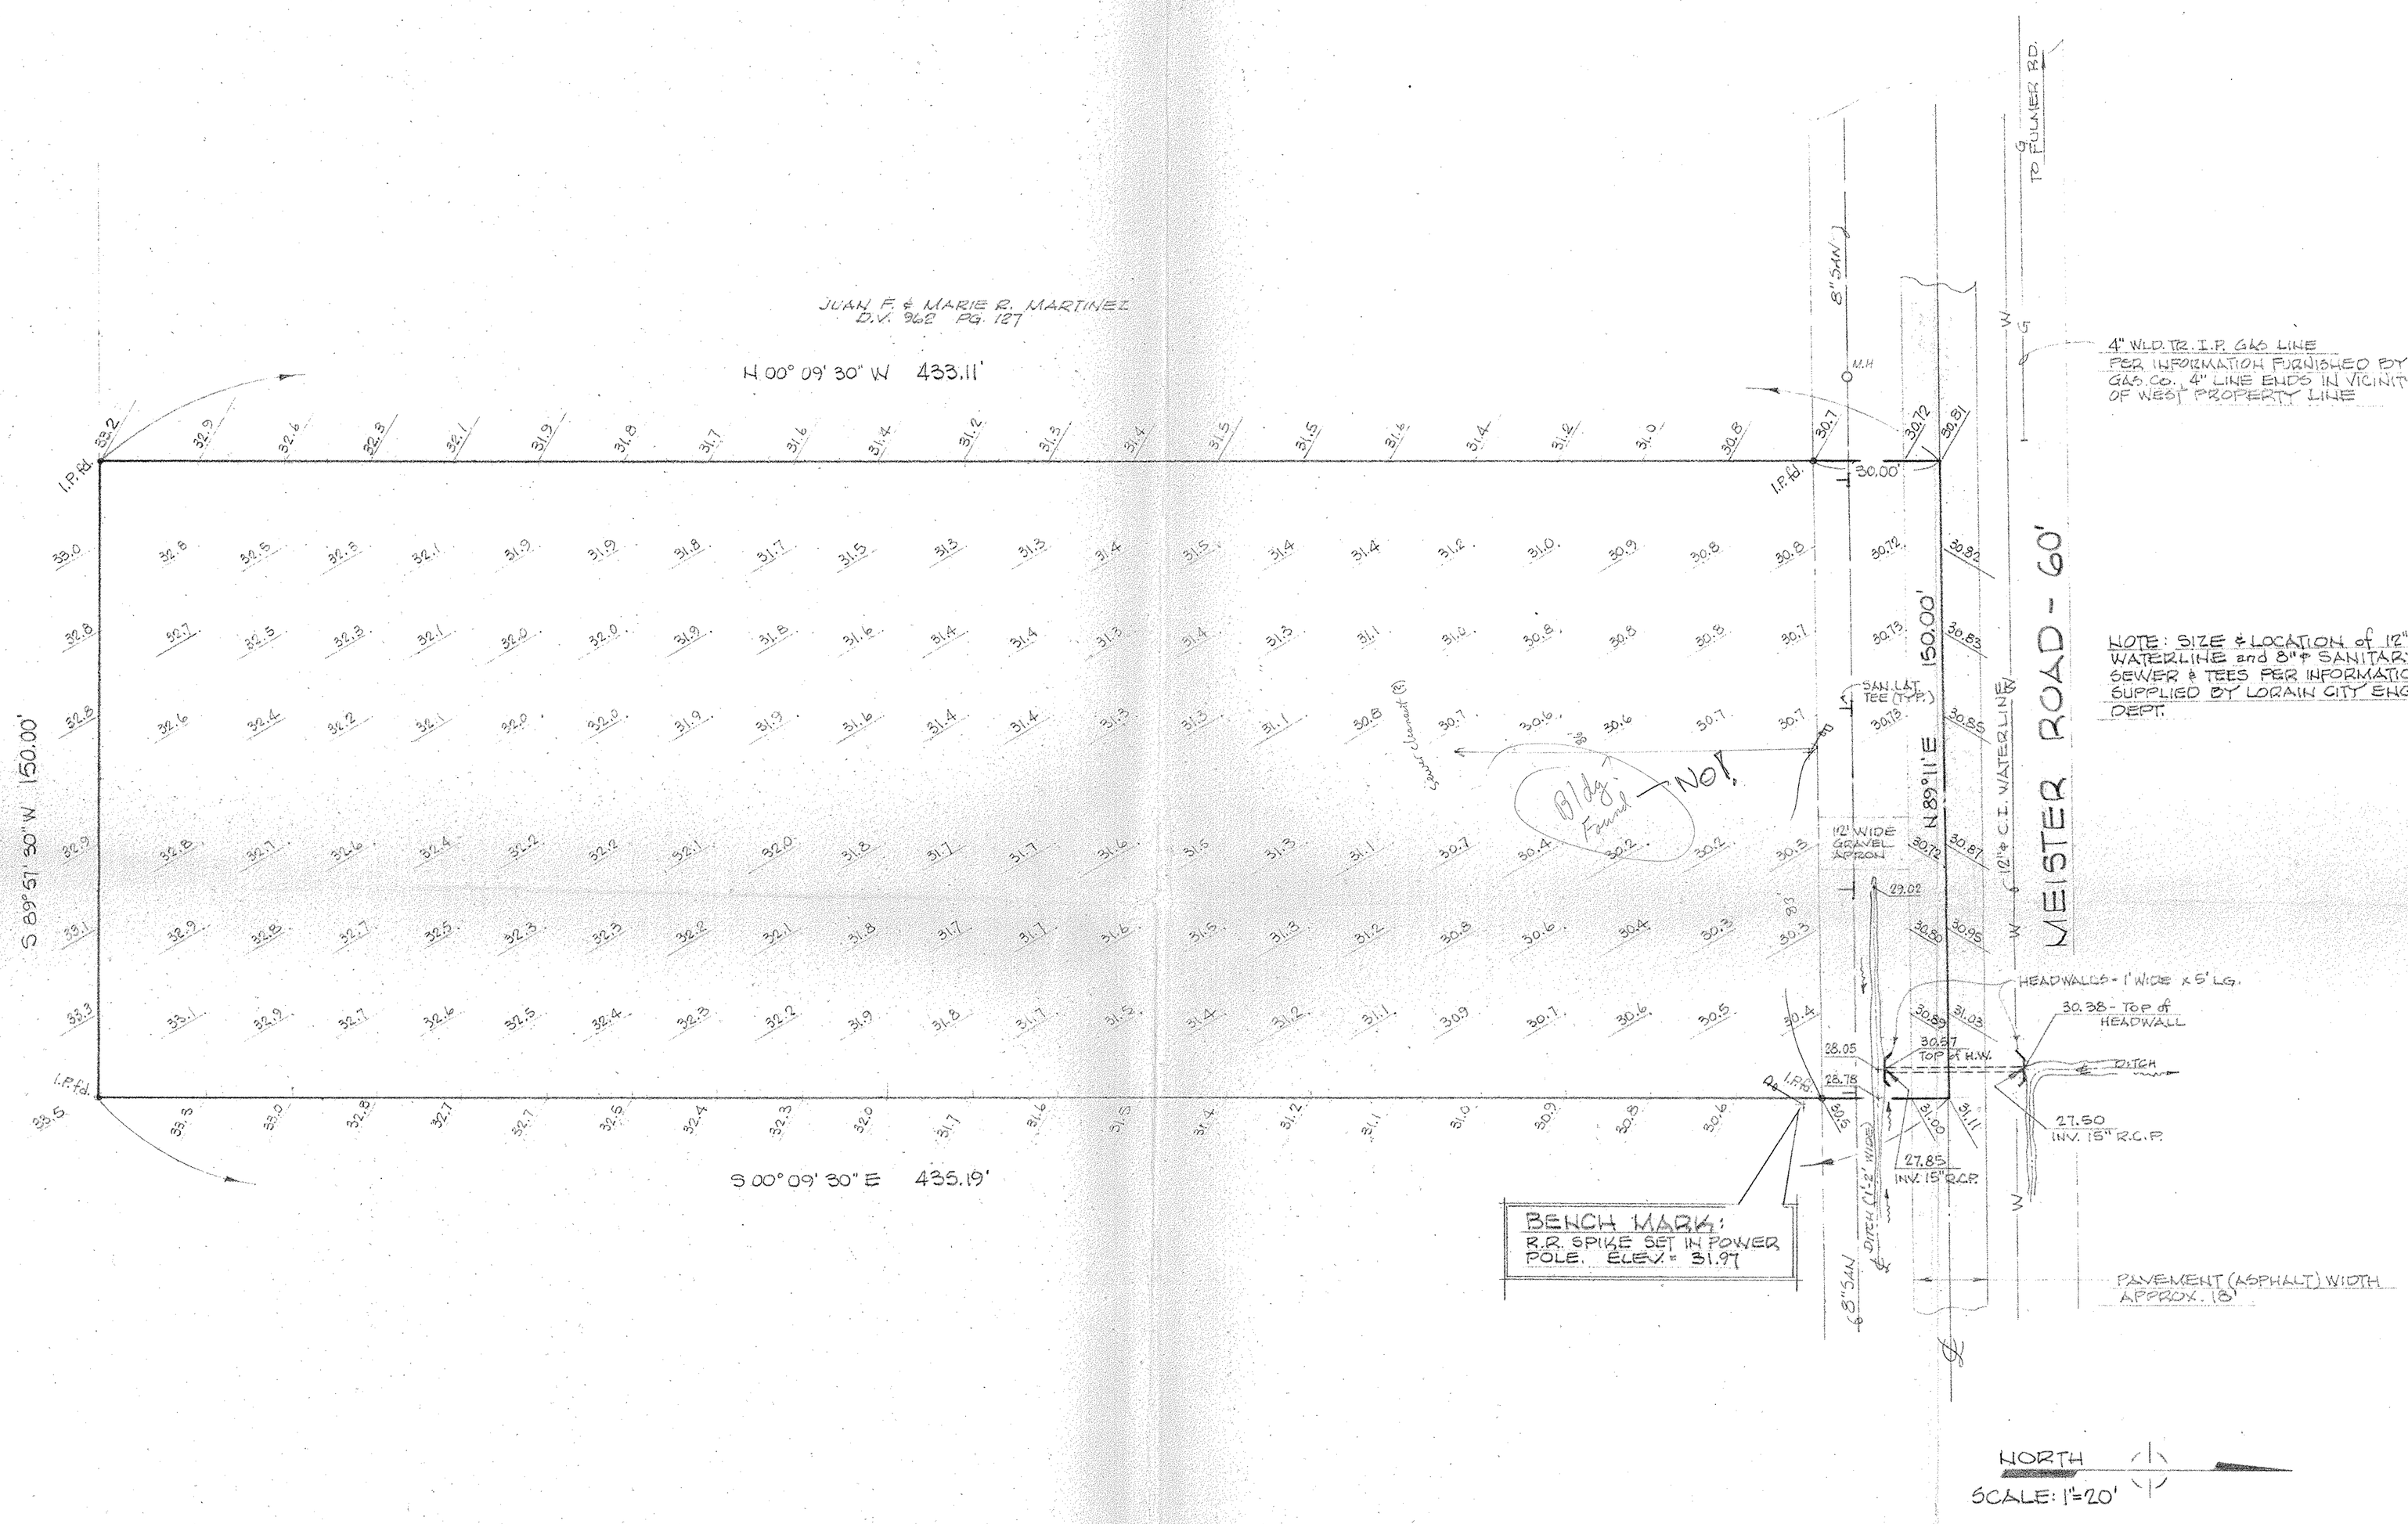

MAP of BOUNDARY and TOPOGRAPHICAL SURVEY

PREPARED FOR CLARK & POST ARCHITECTS INC.

PART of ORIGINAL BLACK RIVER TOWNSHIP LOT No. 11, TRACT 2
CITY of LORAIN LORAIN COUNTY, OHIO

McGLINCHY and ASSOCIATES INC.
PROFESSIONAL ENGINEER and SURVEYORS
538 W. BROAD ST. ELYRIA, OHIO
JUNE, 1979 #795403