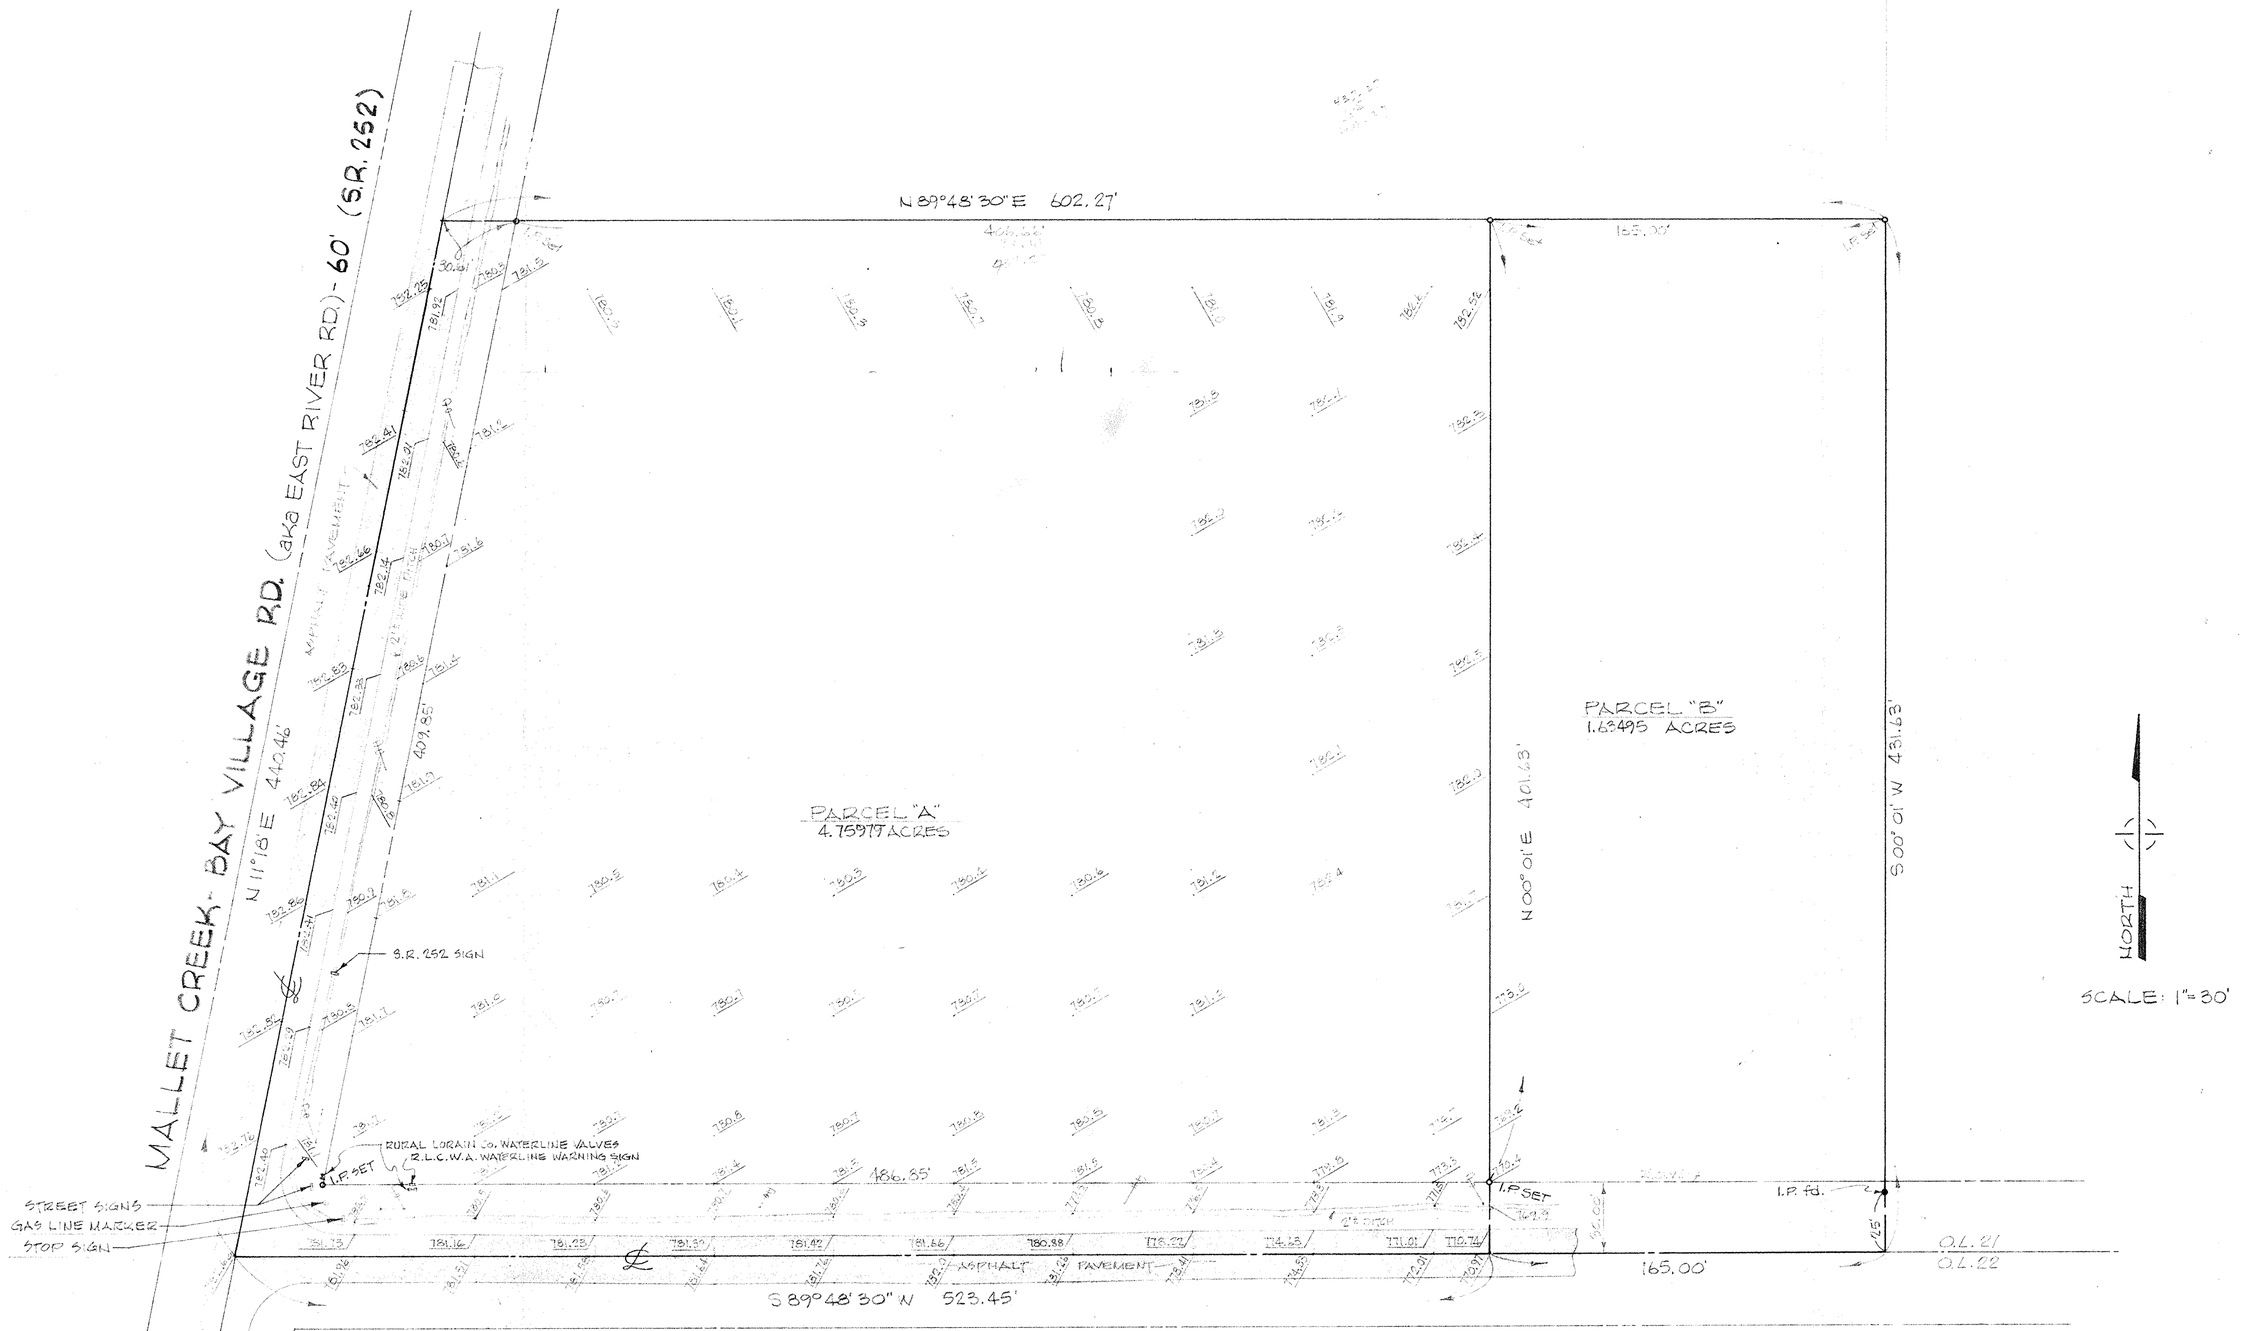

MAP of SURVEY and PROPOSED PARCEL SPLIT

PREPARED FOR BRUCE SCHIRHART

PART of ORIGINAL COLUMBIA TOWNSHIP LOT No. 21
TOWNSHIP of COLUMBIA, LORAIN COUNTY, OHIO

McGLINCHY and ASSOCIATES INC.
PROFESSIONAL ENGINEER and SURVEYORS
110½ MIDDLE AVE. ELYRIA OHIO
JULY, 1980 #806362

REV. 8/26/80