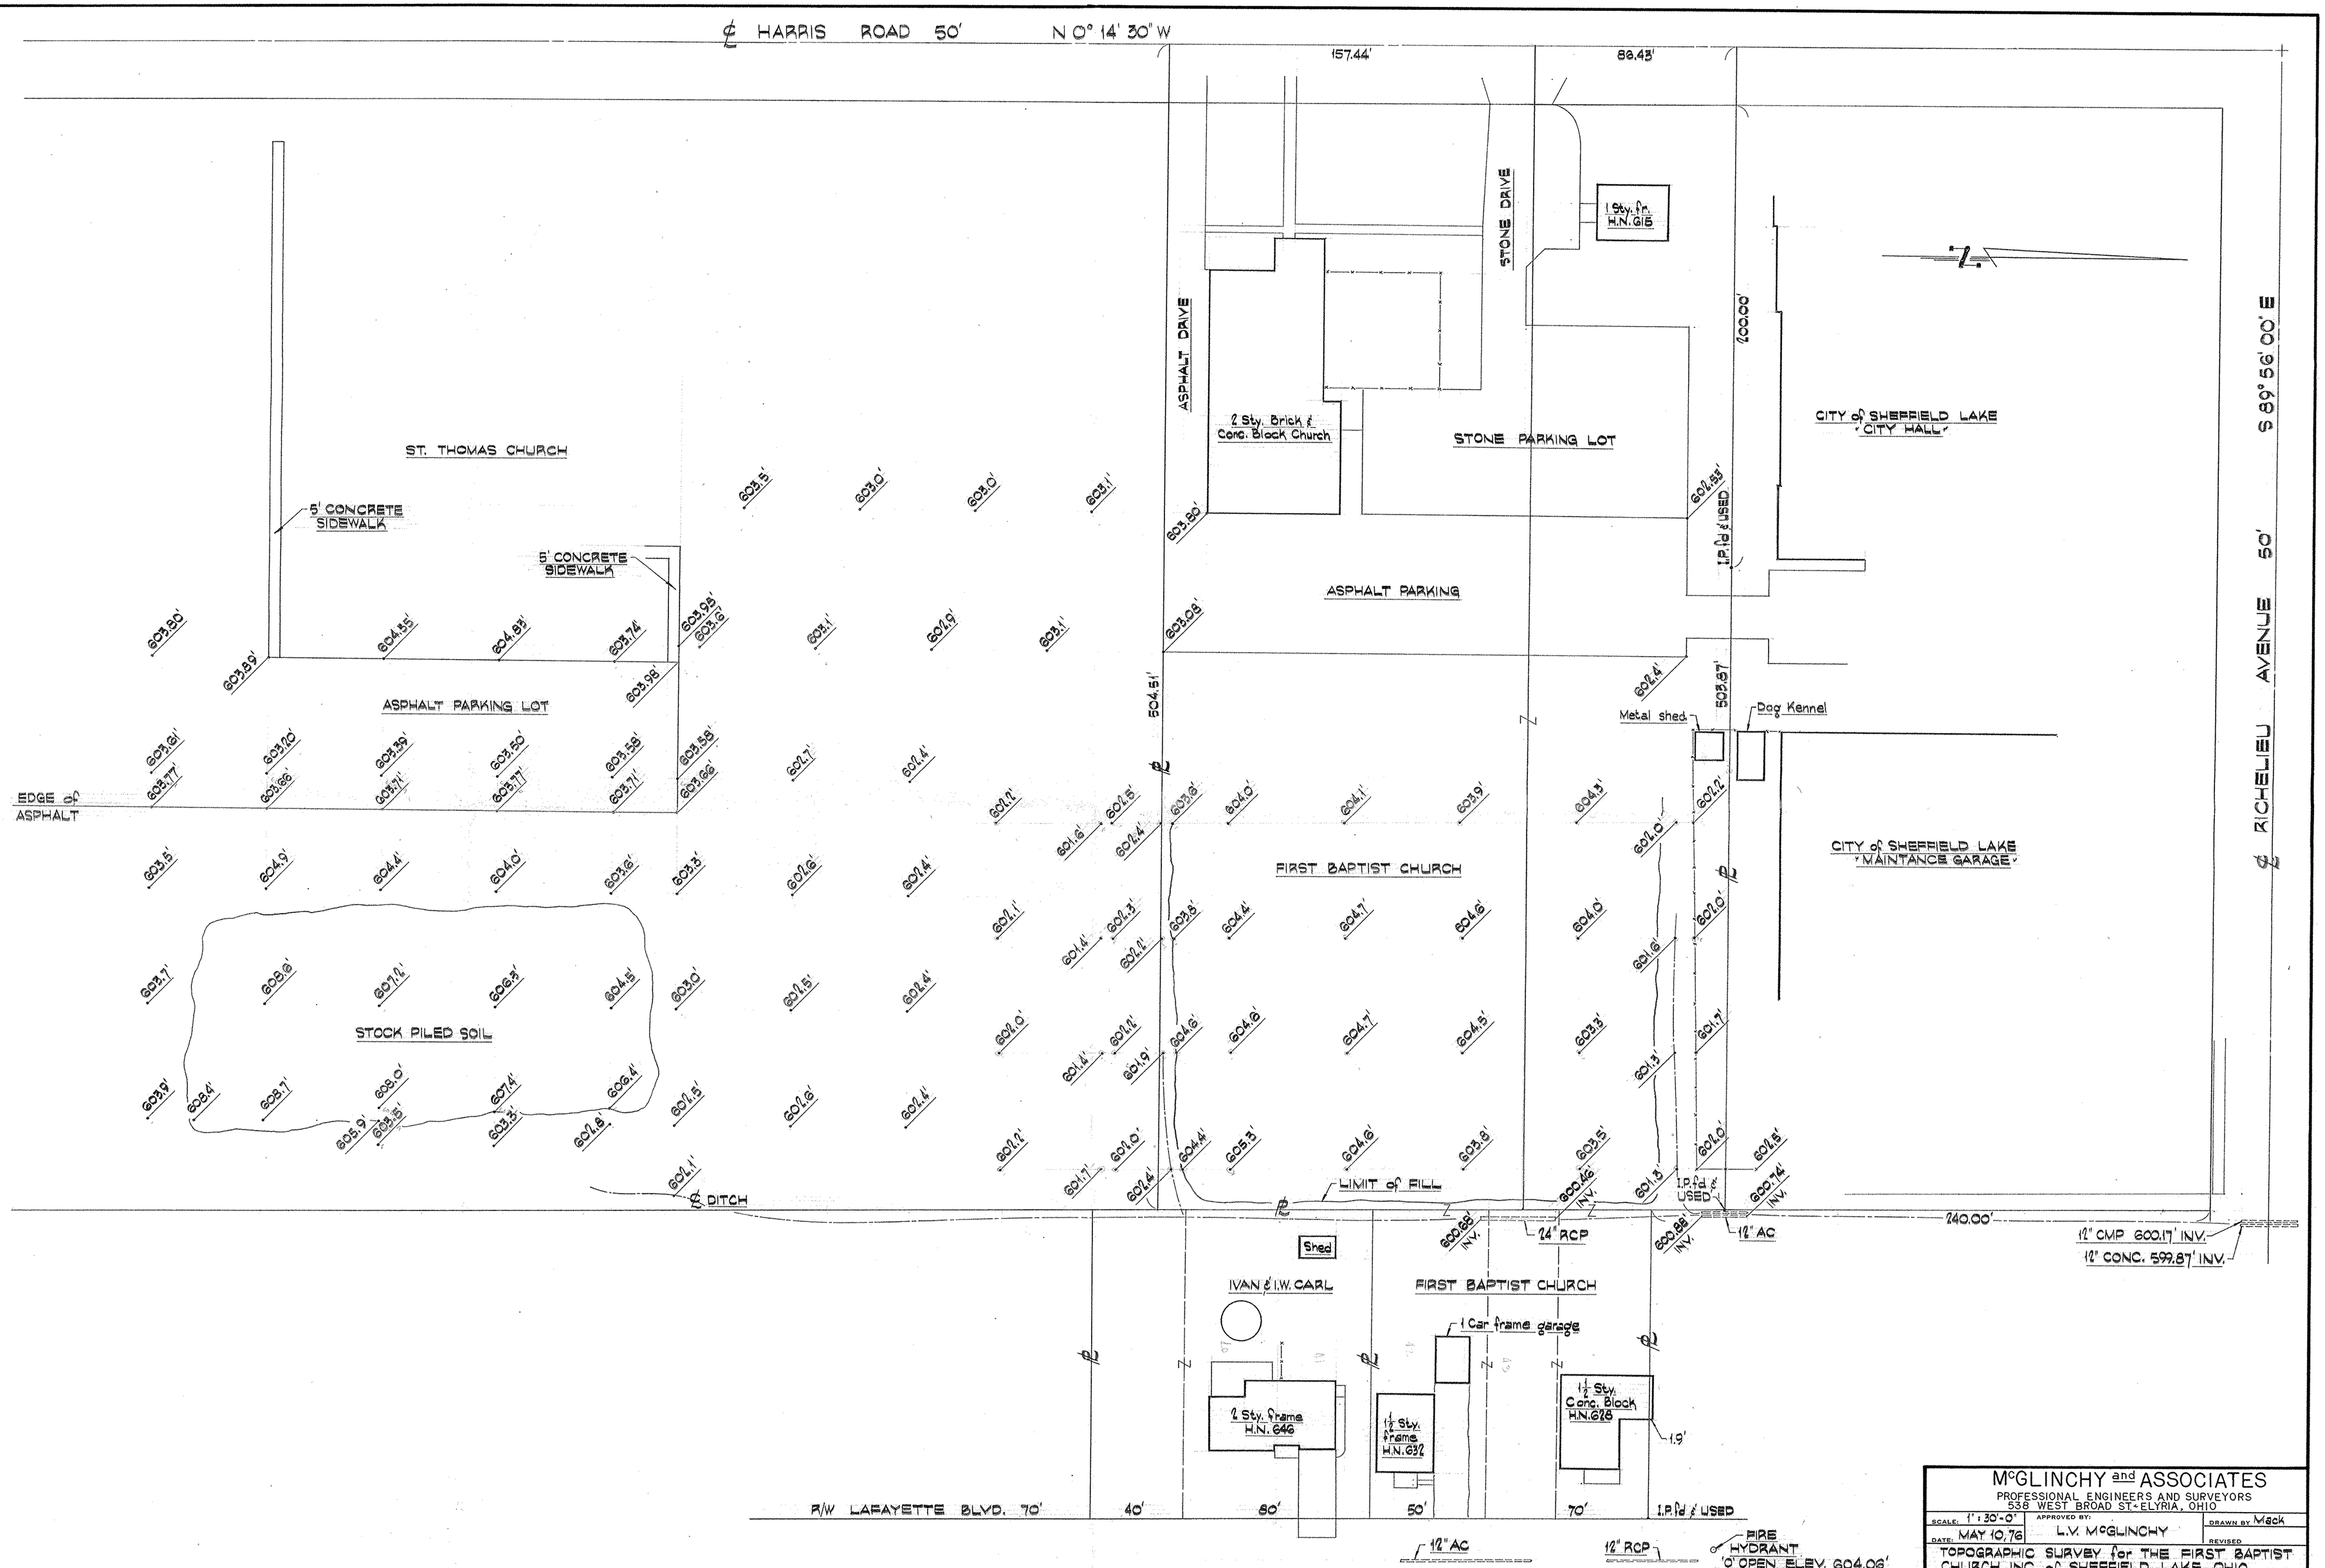

McGLINCHY and ASSOCIATES
PROFESSIONAL ENGINEERS AND SURVEYORS
538 WEST BROAD ST.-ELYRIA, OHIO

SCALE: 1" = 20'-0"	APPROVED BY: L.V. McGLINCHY	DRAWN BY Mack
DATE: MAY 10, 76		REVISED

TOPOGRAPHIC SURVEY for THE FIRST BAPTIST CHURCH INC. of SHEFFIELD LAKE, OHIO

76860 — DRAWING NUMBER