LOT PLAN AND CONTOUR MAP OF

WELLERT SUBDIVISION ~~No. 1~~ PROPOSED

PART OF ORIGINAL LOT 25 RIDGEVILLE TOWNSHIP

NORTH RIDGEVILLE CITY LORAIN COUNTY OHIO

SCALE: 1" = 50' MARCH 1963

GARY E. PENFOUND REGISTERED SURVEYOR NO. 4457

OWNERS: HERMAN H. & LUCY D. WELLERT

NOTES: All sub-lots are one-half acre or larger [illegible]

Elevations are based on U.S. Geodetic [illegible]

Contour interval is [illegible] foot.
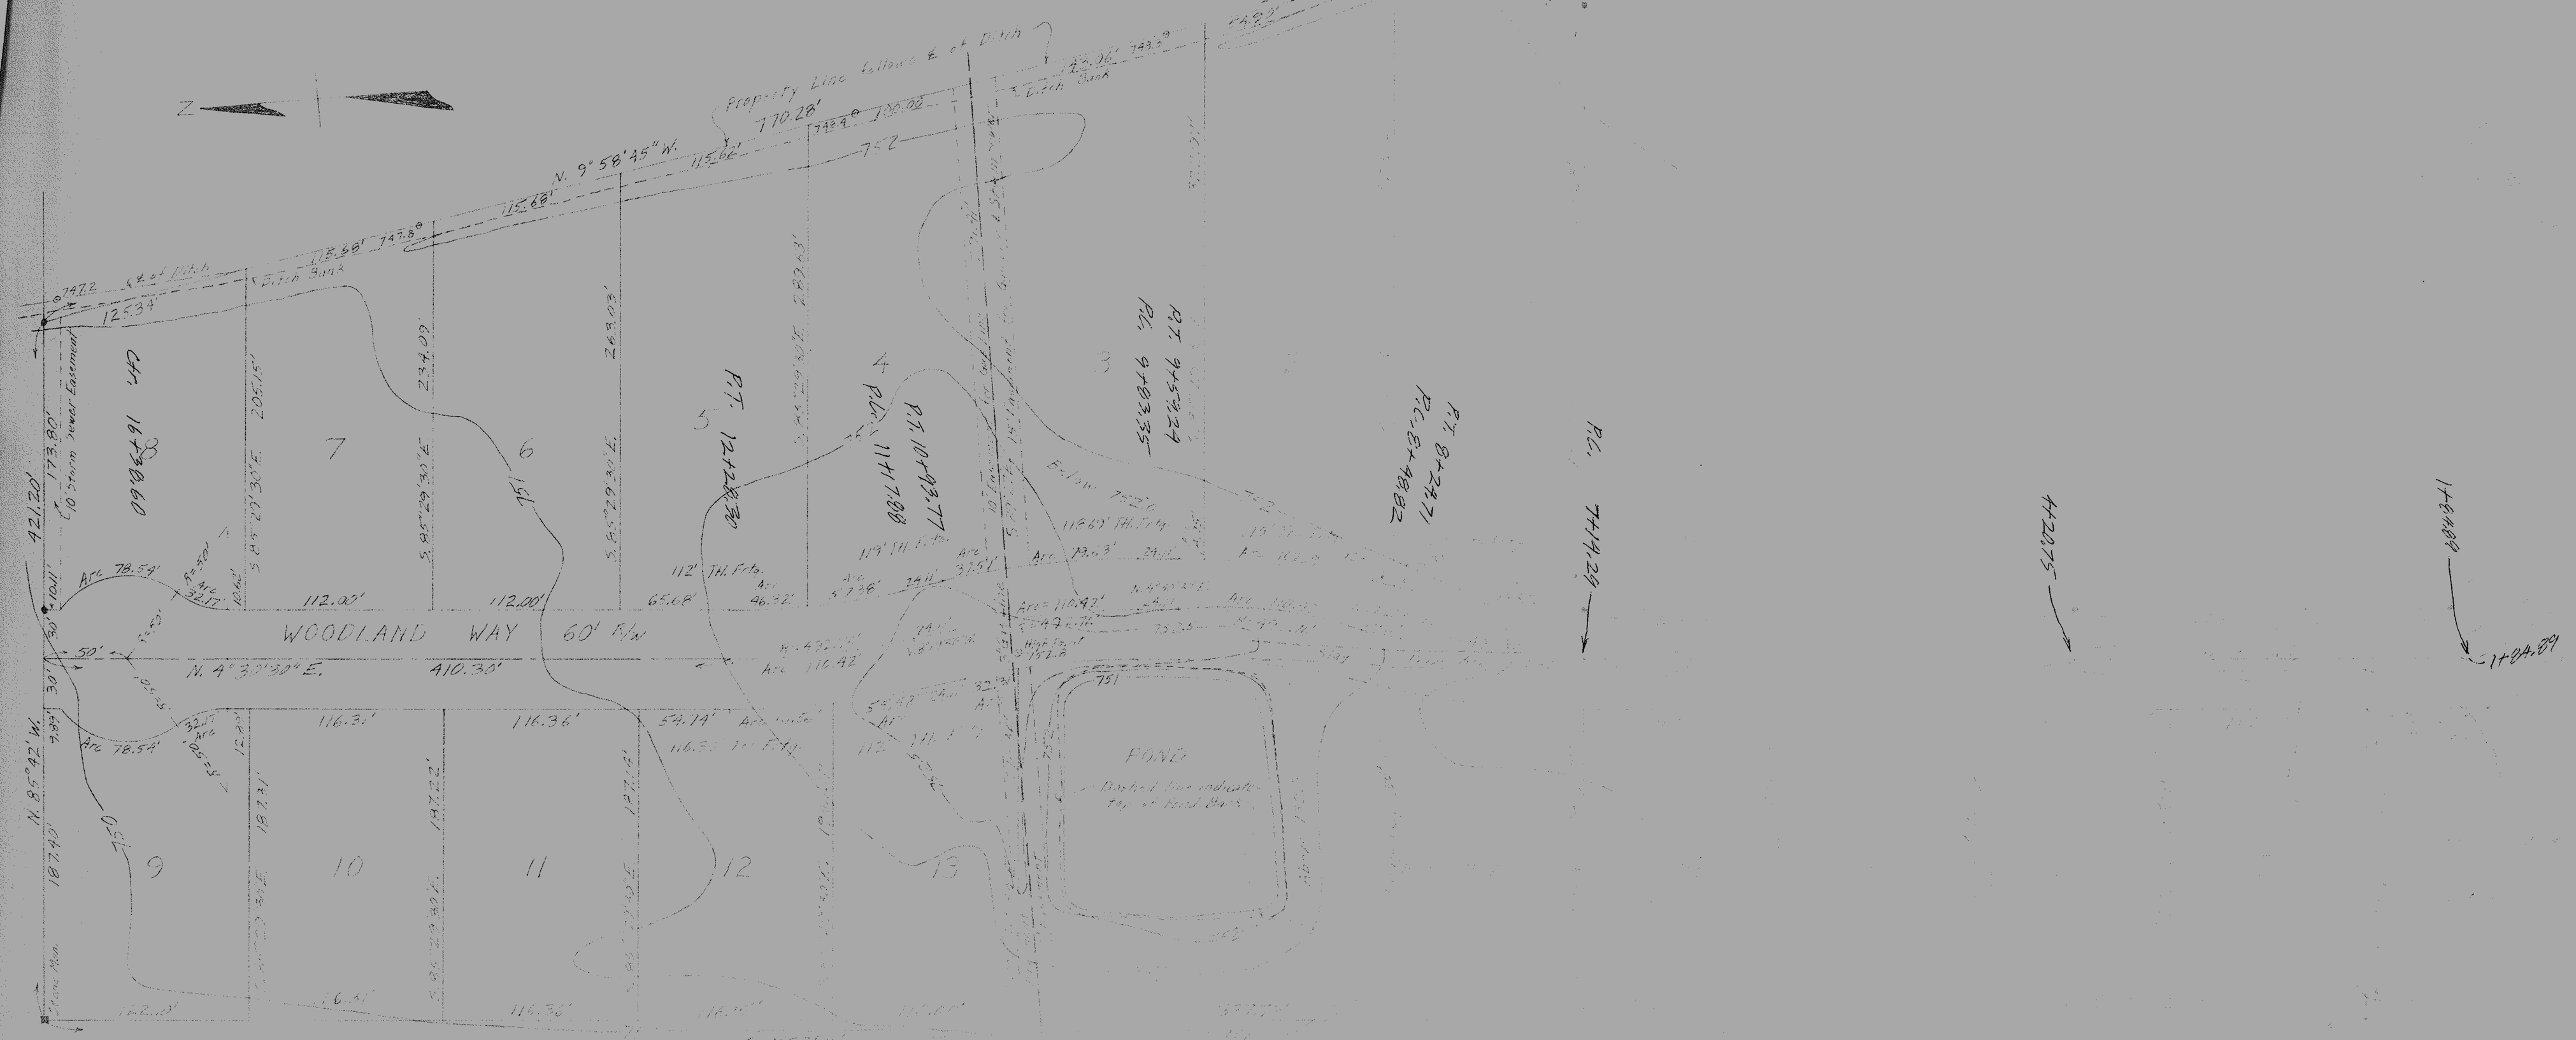
e denotes point of observed elevation [illegible]