PT-E-47A

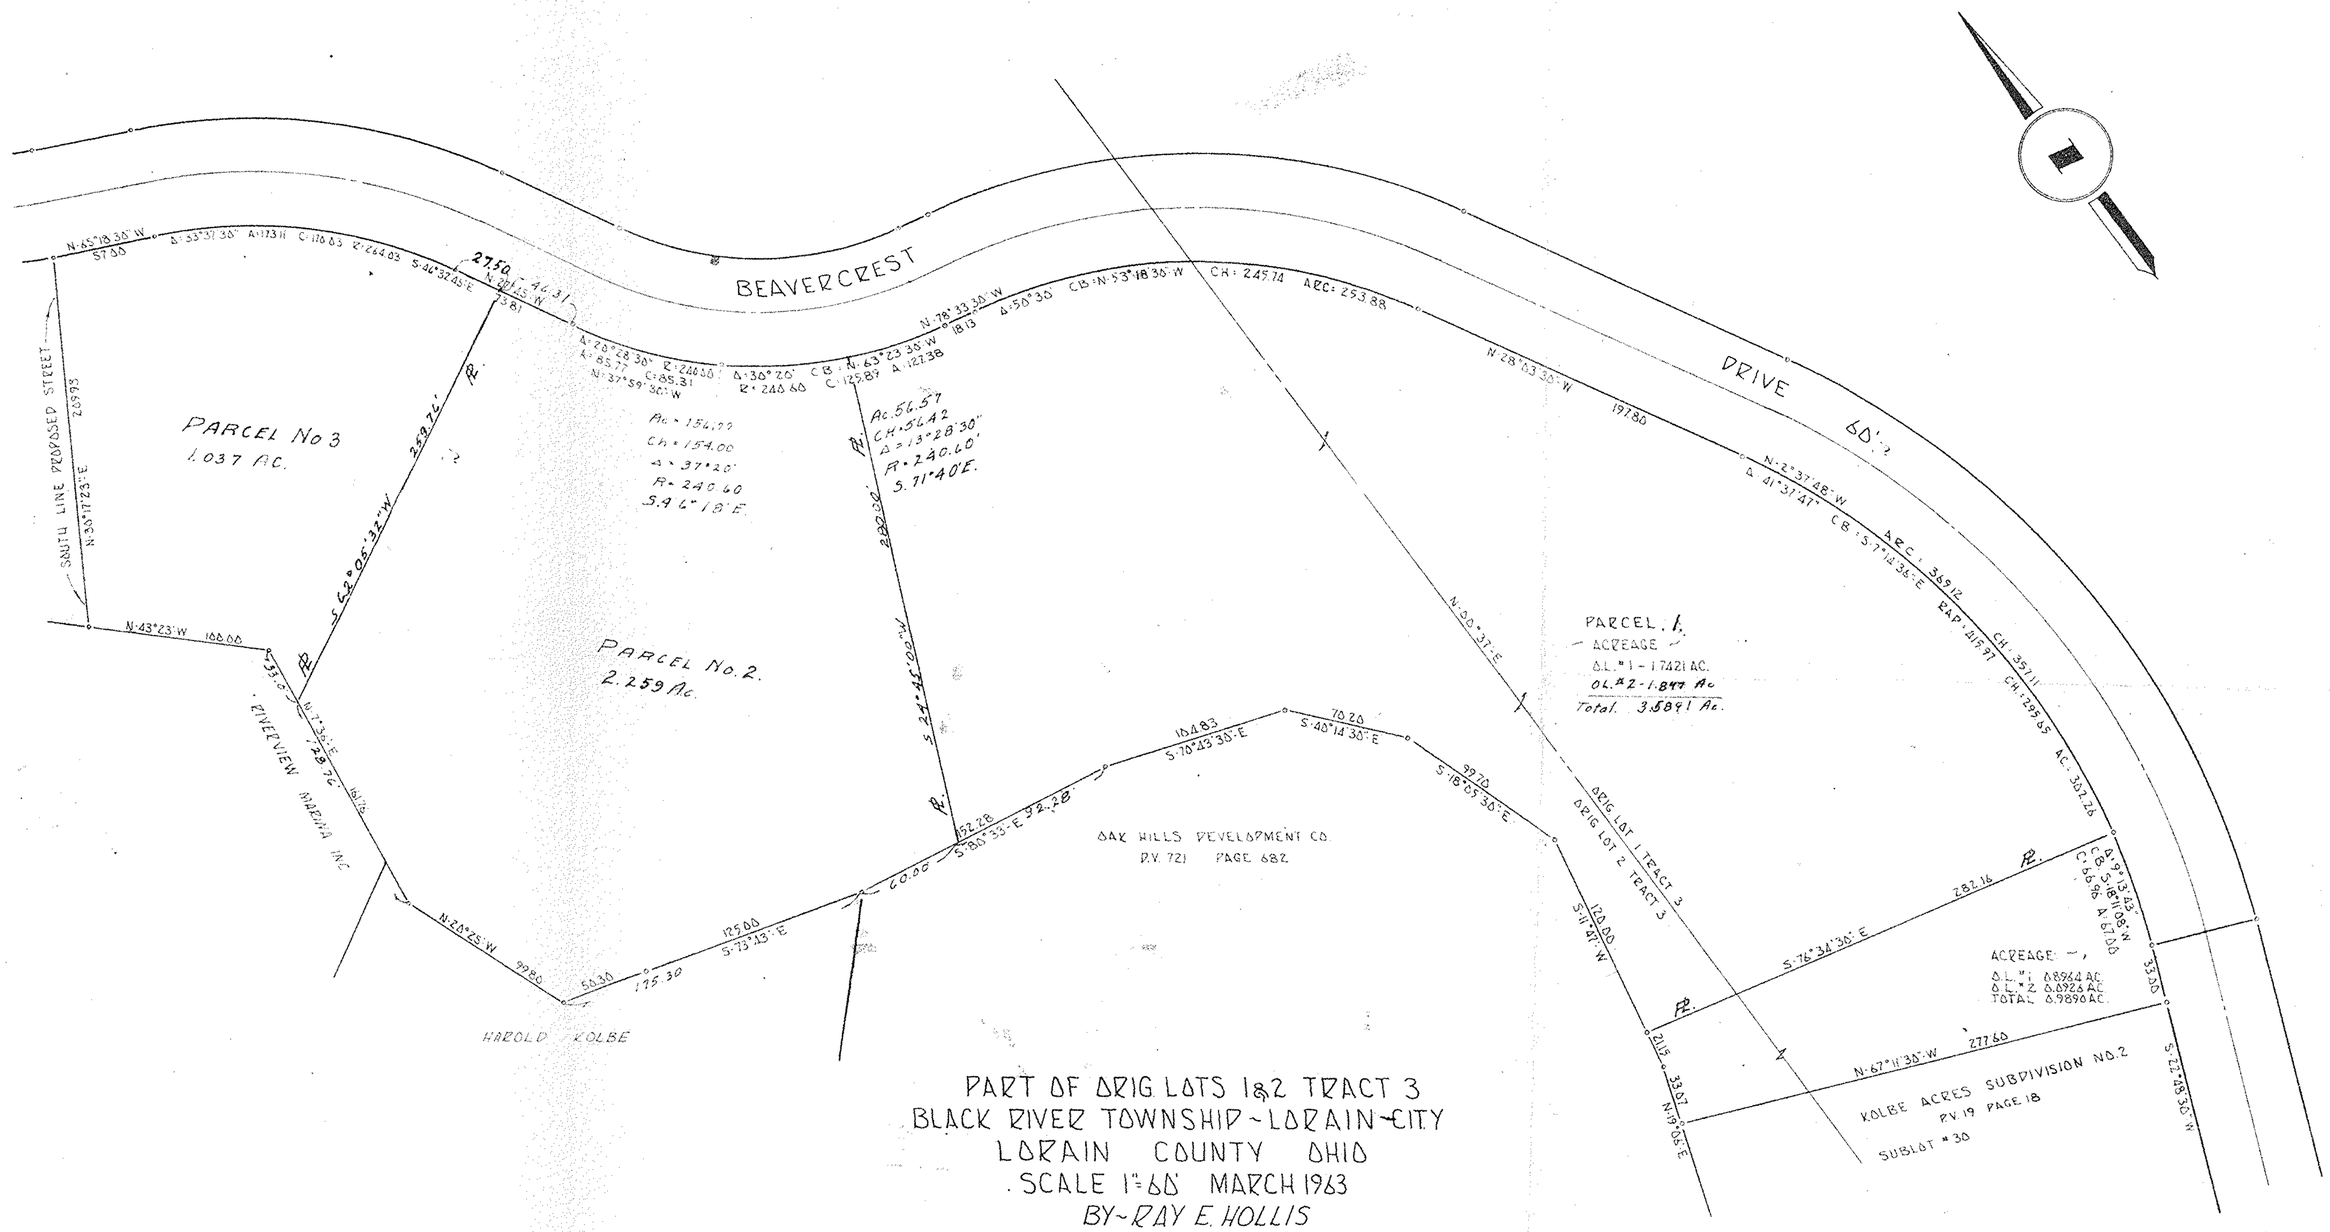

PART OF ORIG. LOTS 1&2 TRACT 3
BLACK RIVER TOWNSHIP ~ LORAIN ~ CITY
LORAIN COUNTY OHIO
SCALE 1"=60' MARCH 1963
BY ~ RAY E. HOLLIS
REGISTERED SURVEYOR

REV. 8-13-64

REFERENCES
D-23 P-41
D-18 P-64

PT-E-47A
D-16-P6