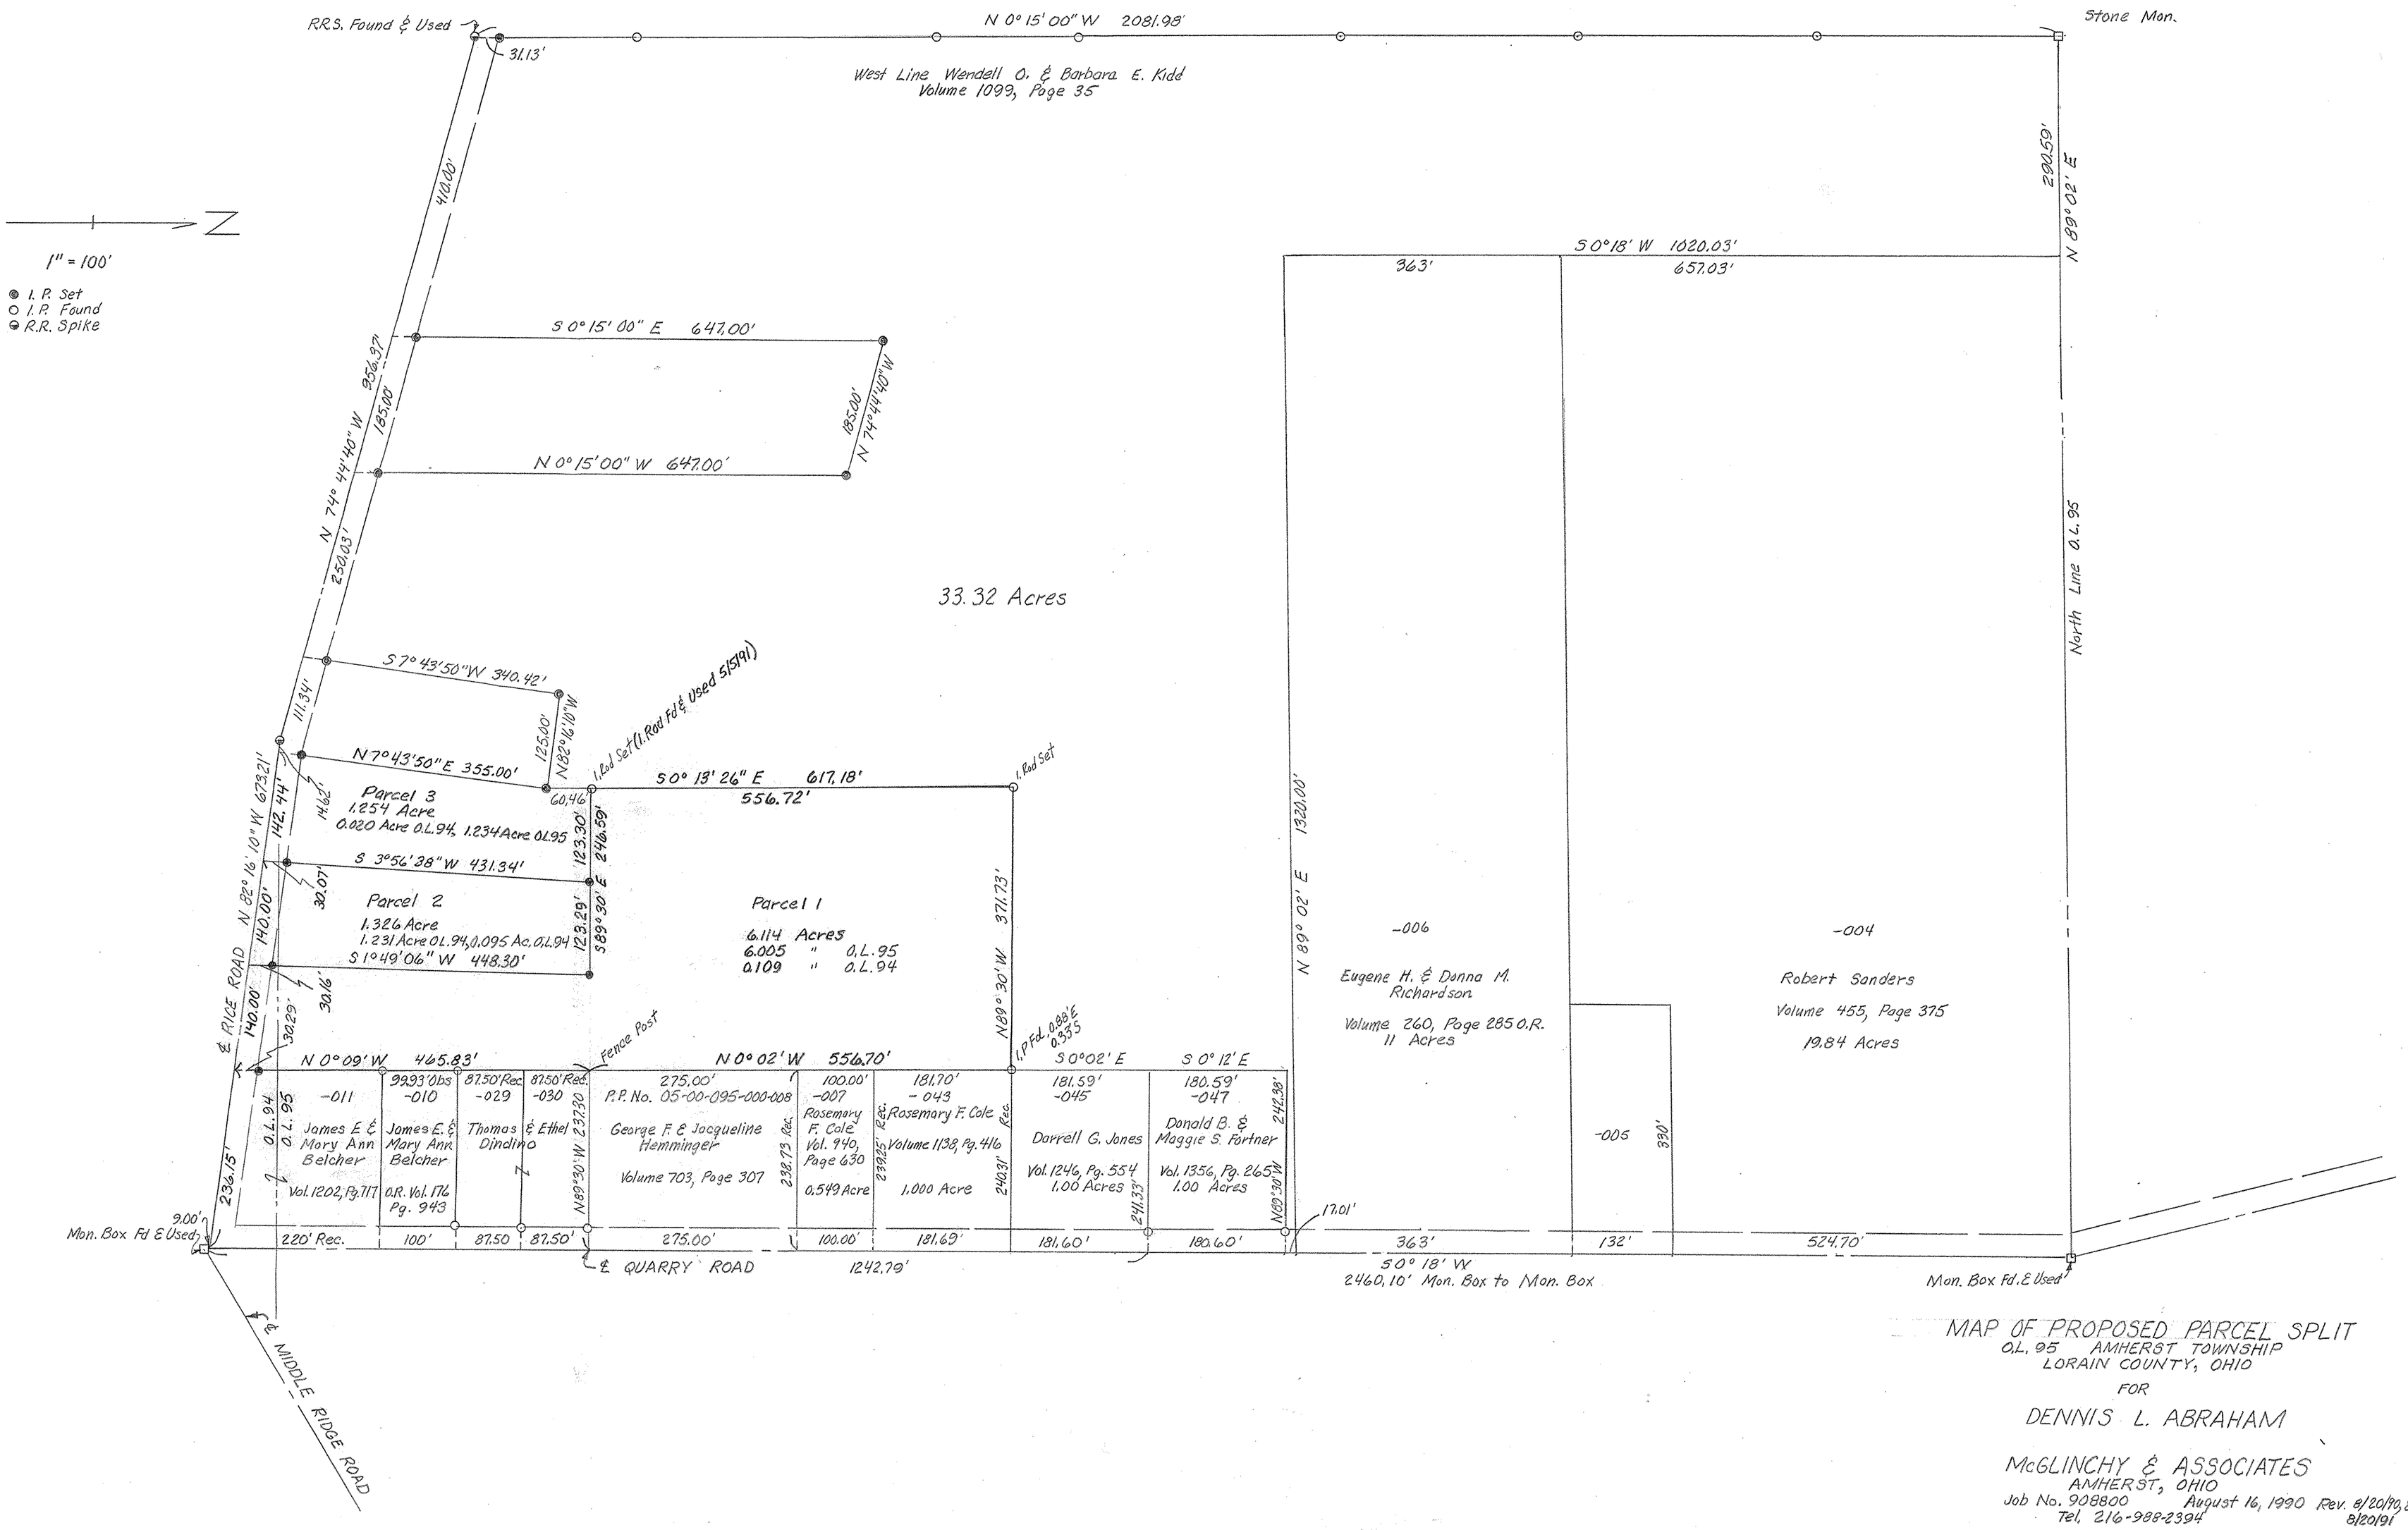

MAP OF PROPOSED PARCEL SPLIT
O.L. 95 AMHERST TOWNSHIP
LORAIN COUNTY, OHIO

FOR

DENNIS L. ABRAHAM

McGLINCHY & ASSOCIATES
AMHERST, OHIO
Job No. 908800 August 16, 1990 Rev. 8/20/90, 8/30/90, 9/25/90, 5/5/91, 8/20/91
Tel. 216-988-2394