PLAT OF SURVEY FOR

ROBERT GLOVER, INC.

PARTS OF ORIGINAL LOT 34 WEST OF BLACK RIVER
ELYRIA TOWNSHIP ELYRIA CITY
LORAIN COUNTY OHIO

SCALE: 1" = 40'

EASTERLY 1.6778 ACRES SURVEYED APRIL 9-1962
WESTERLY 7.419 ACRES SURVEYED JUNE 30-1962
GARY E. PENFOUND REG. SURVEYOR NO. 4457

NOTE: ● indicates iron pin set unless otherwise designated.

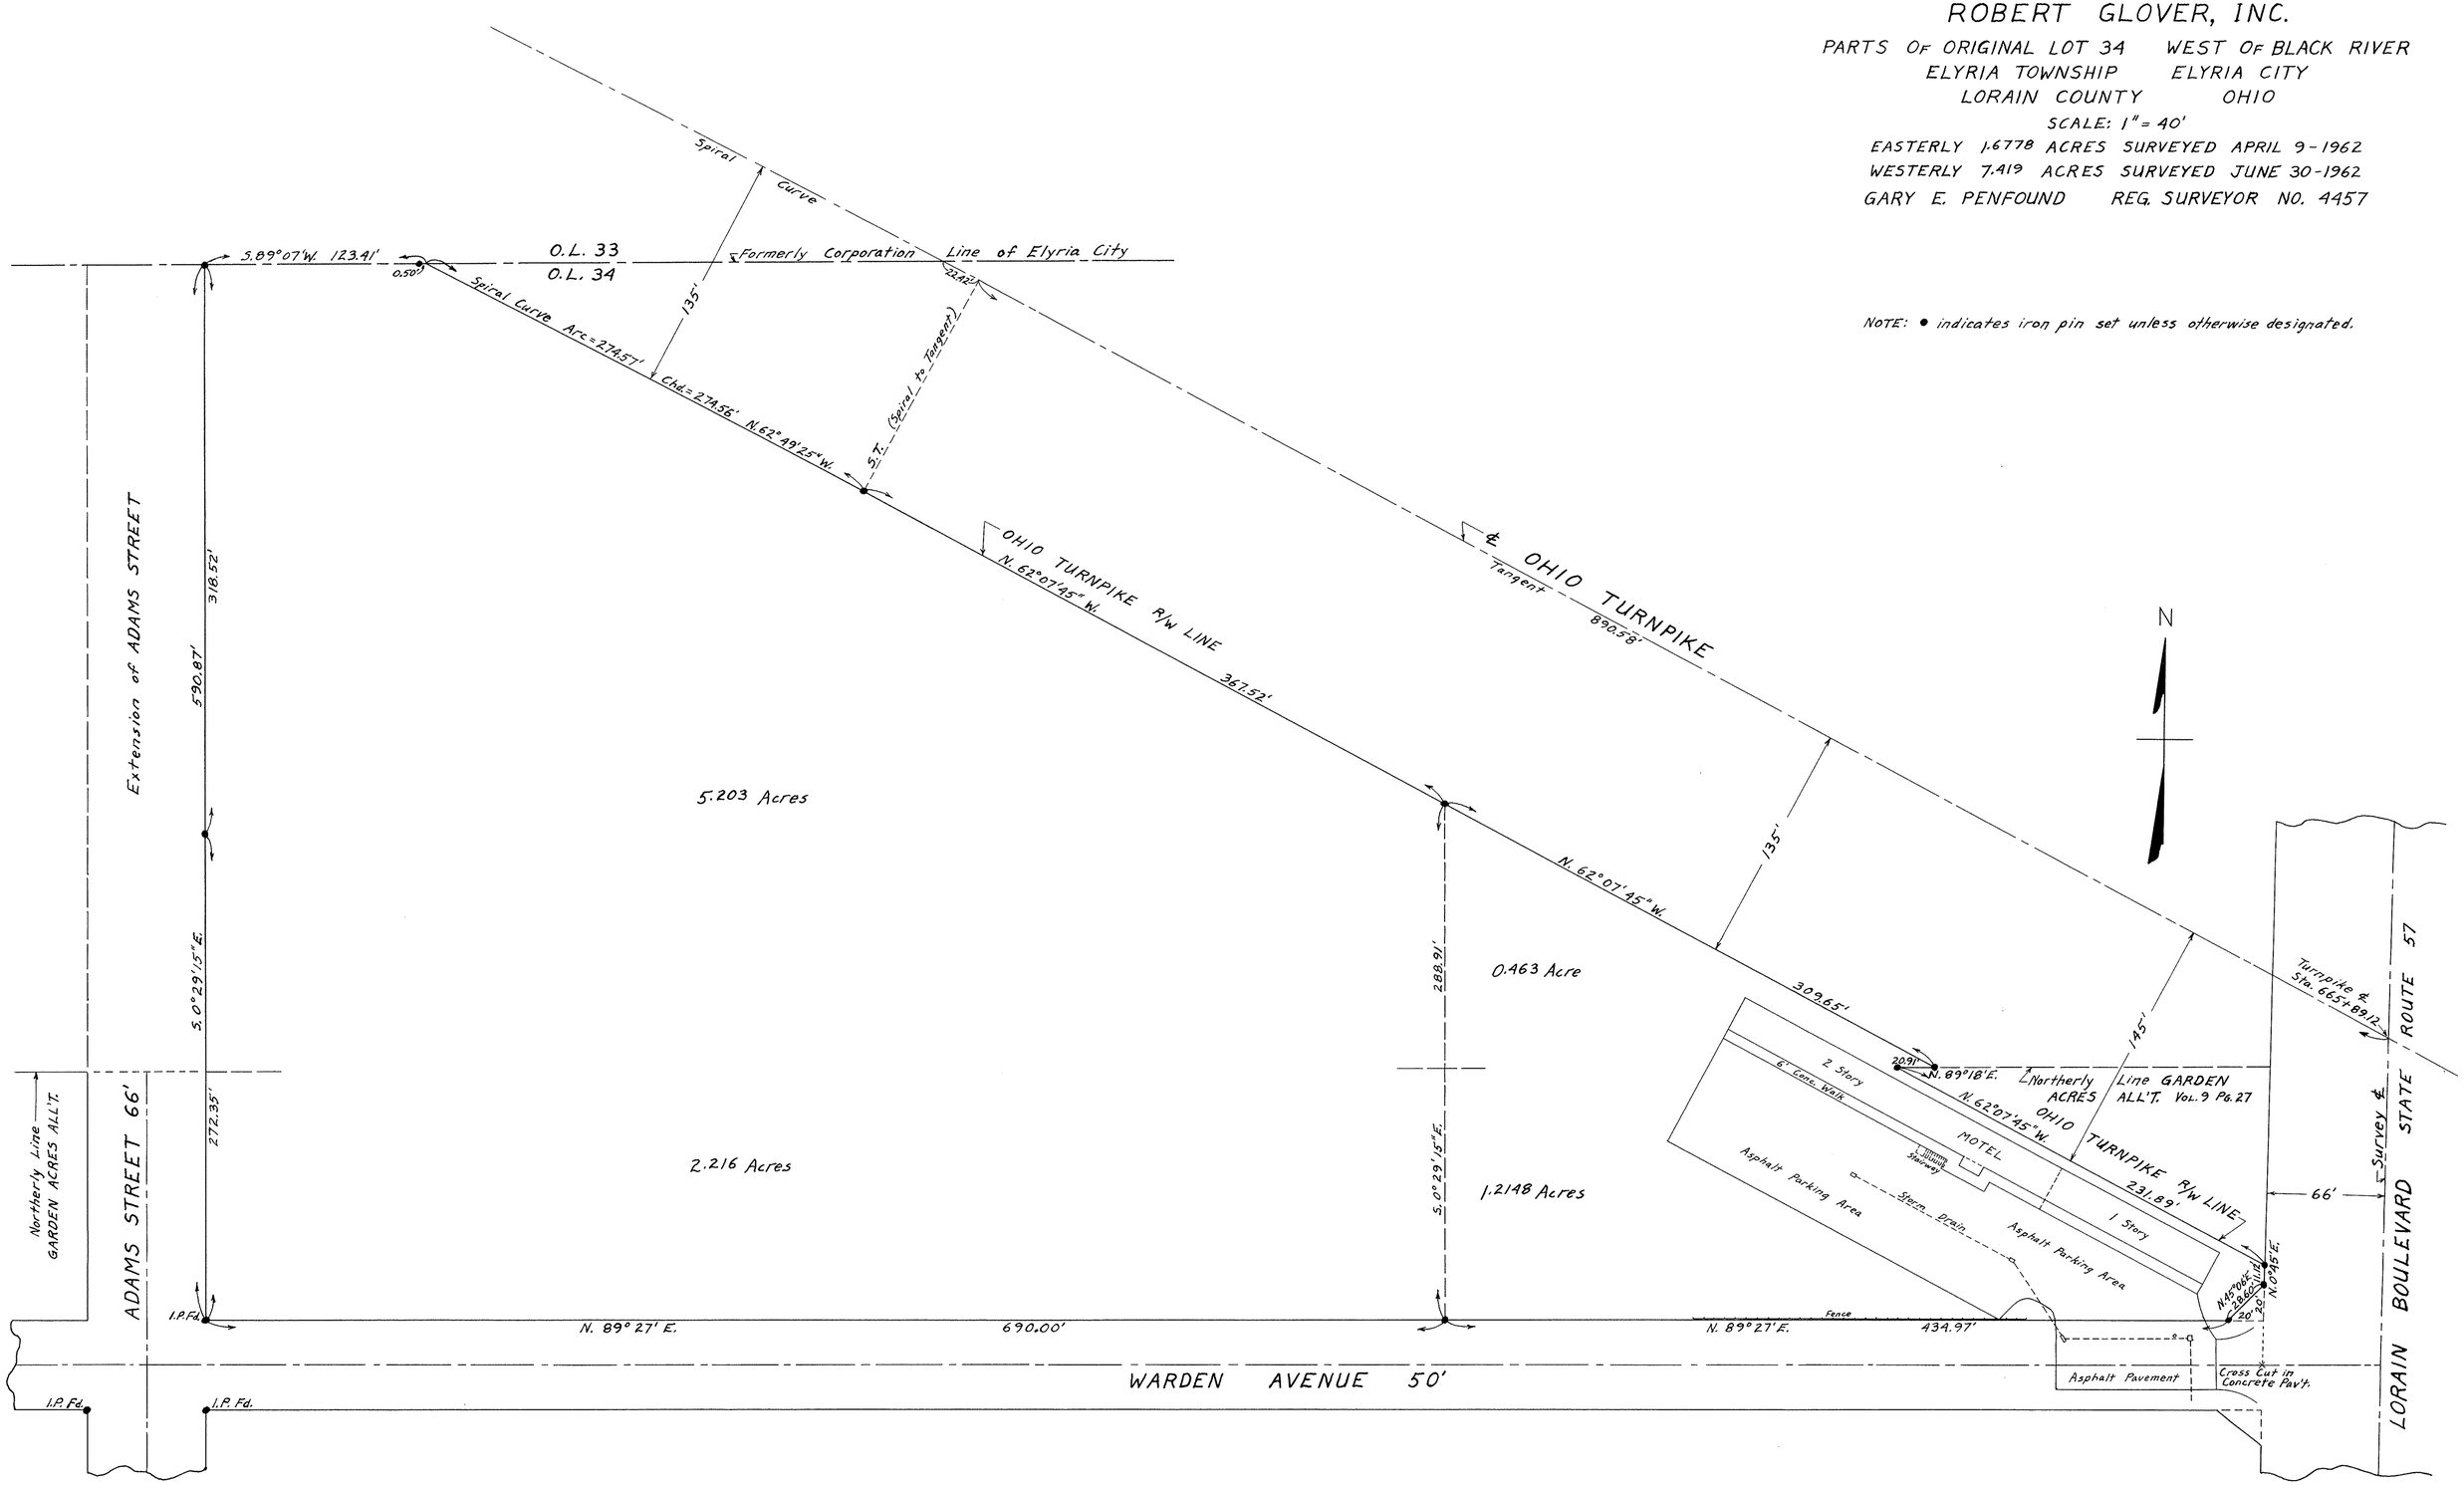

06-24-034