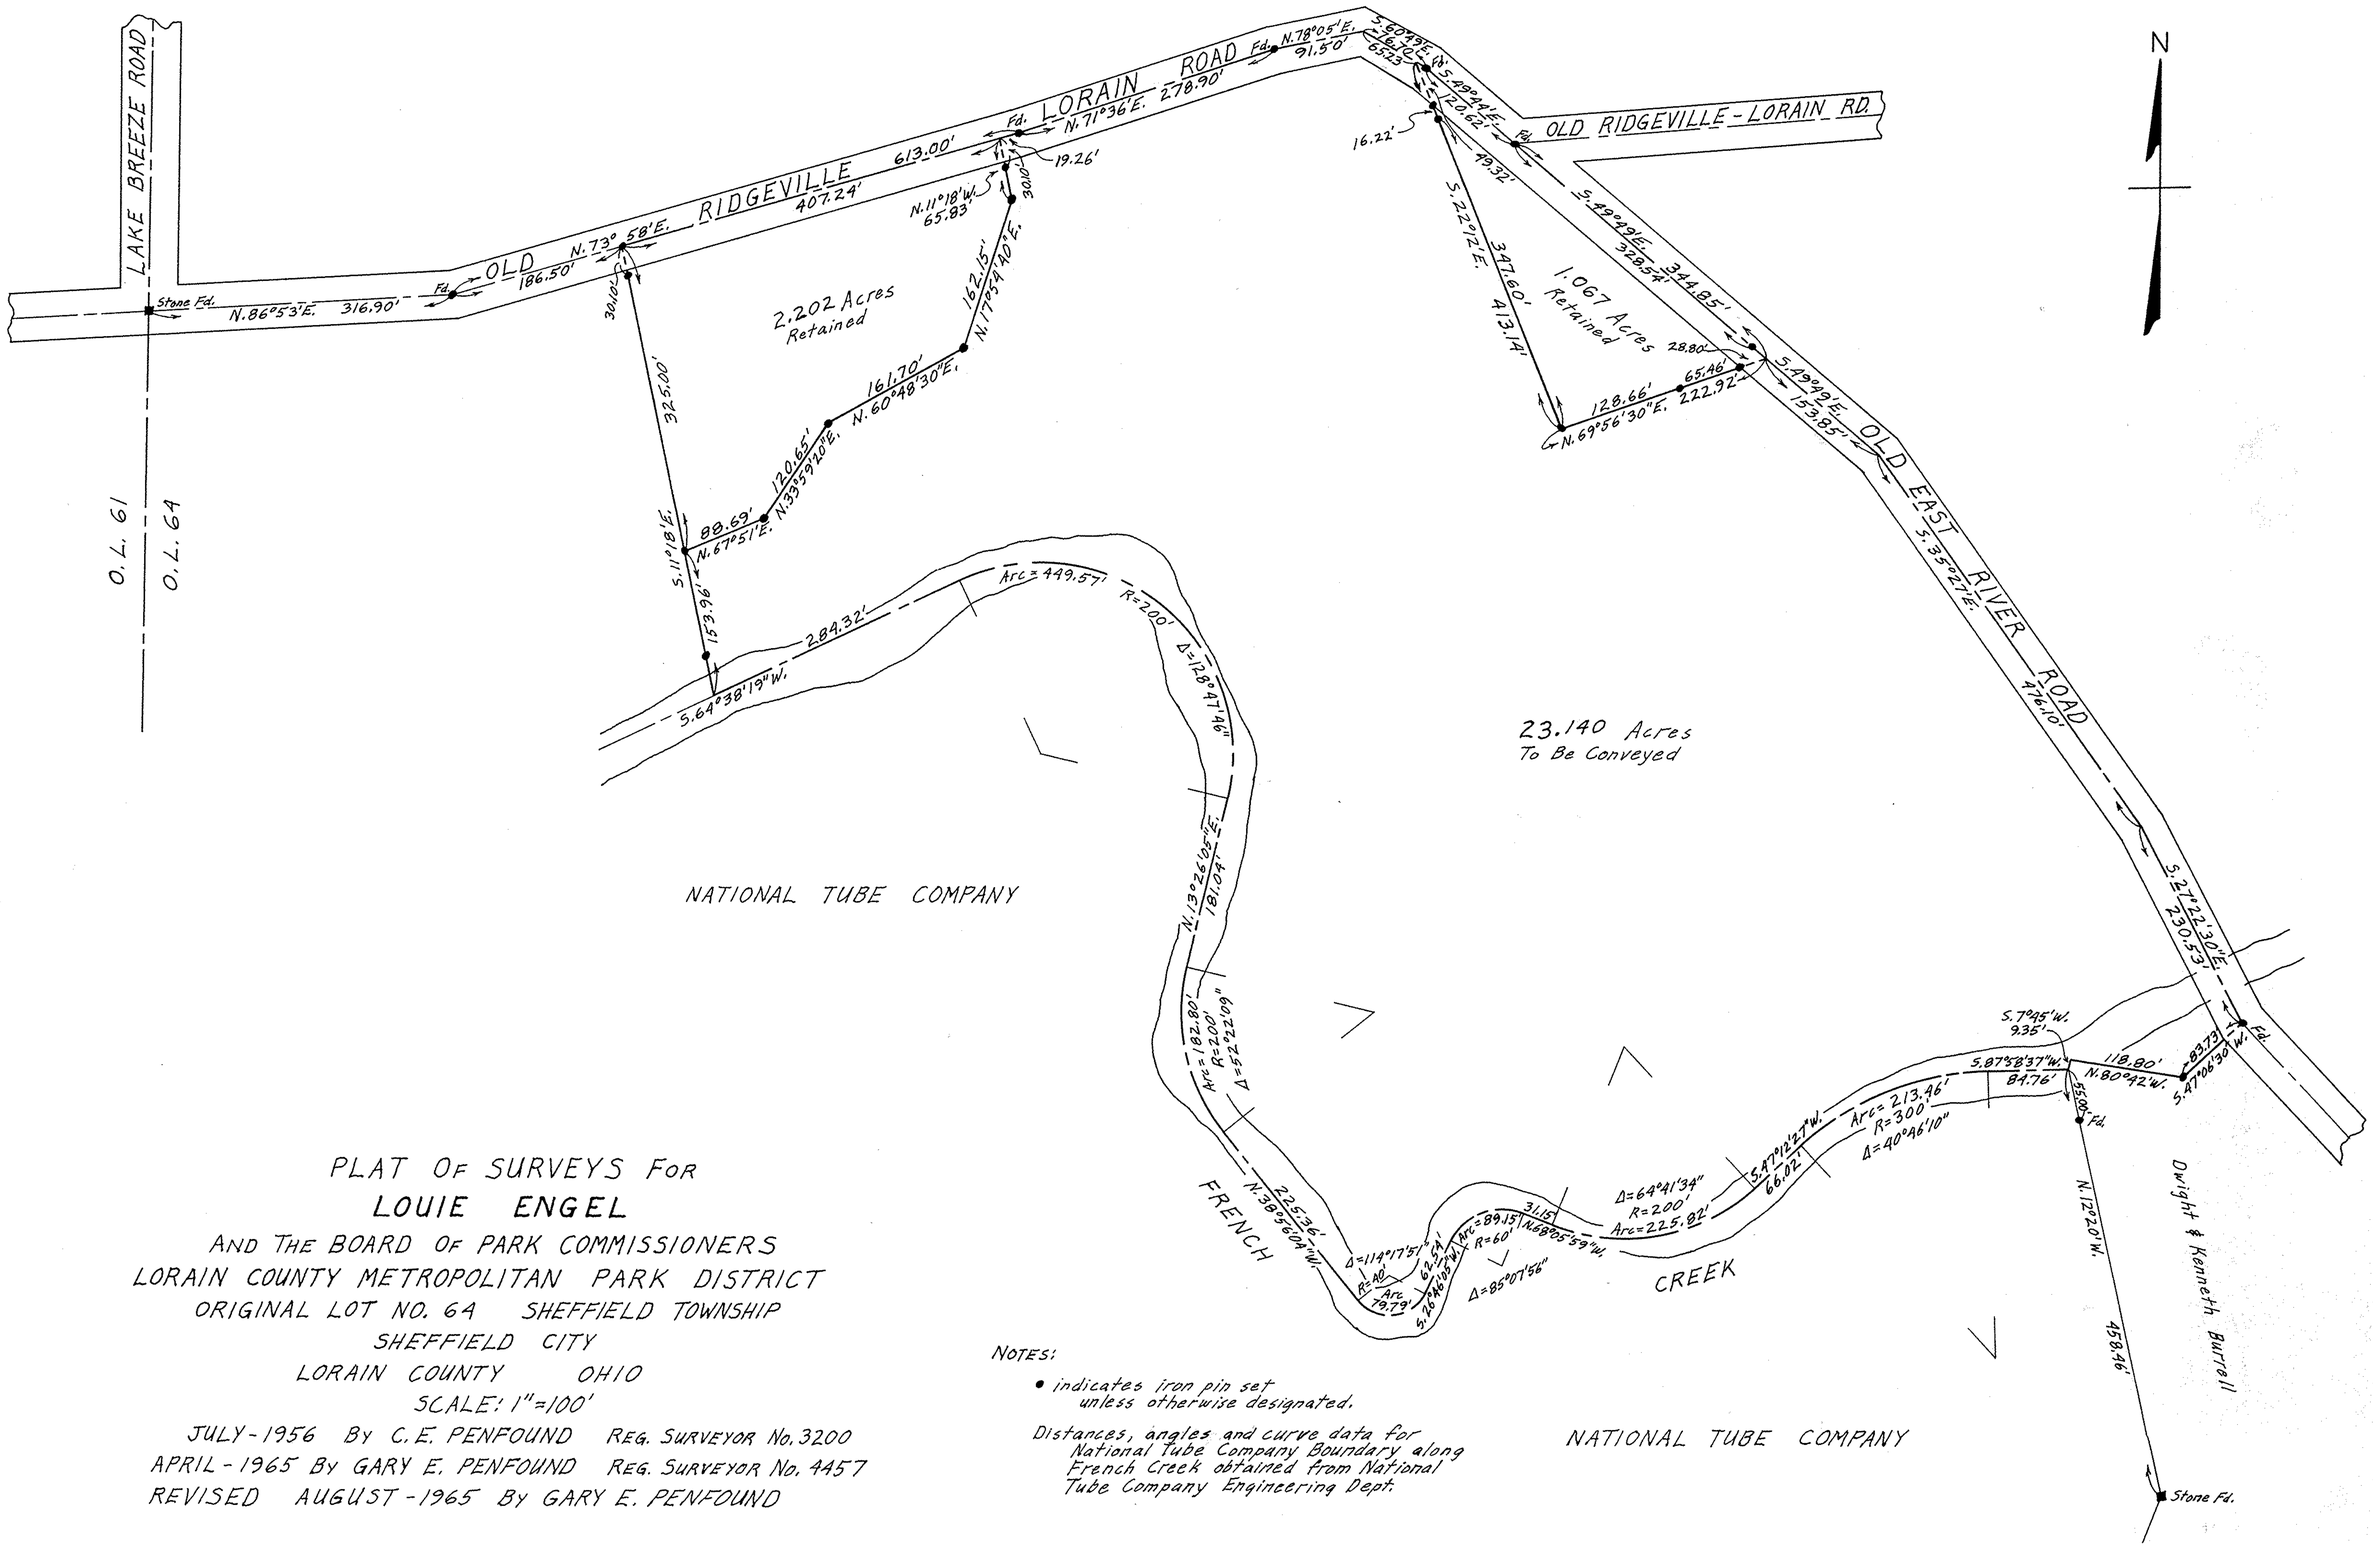

PLAT OF SURVEYS FOR

LOUIE ENGEL

AND THE BOARD OF PARK COMMISSIONERS
LORAIN COUNTY METROPOLITAN PARK DISTRICT
ORIGINAL LOT NO. 64 SHEFFIELD TOWNSHIP
SHEFFIELD CITY
LORAIN COUNTY OHIO
SCALE: 1"=100'

JULY-1956 BY C.E. PENFOUND REG. SURVEYOR No. 3200
APRIL-1965 BY GARY E. PENFOUND REG. SURVEYOR No. 4457
REVISED AUGUST-1965 BY GARY E. PENFOUND

NOTES:

- indicates iron pin set unless otherwise designated.

Distances, angles and curve data for National Tube Company Boundary along French Creek obtained from National Tube Company Engineering Dept.

03-00-064