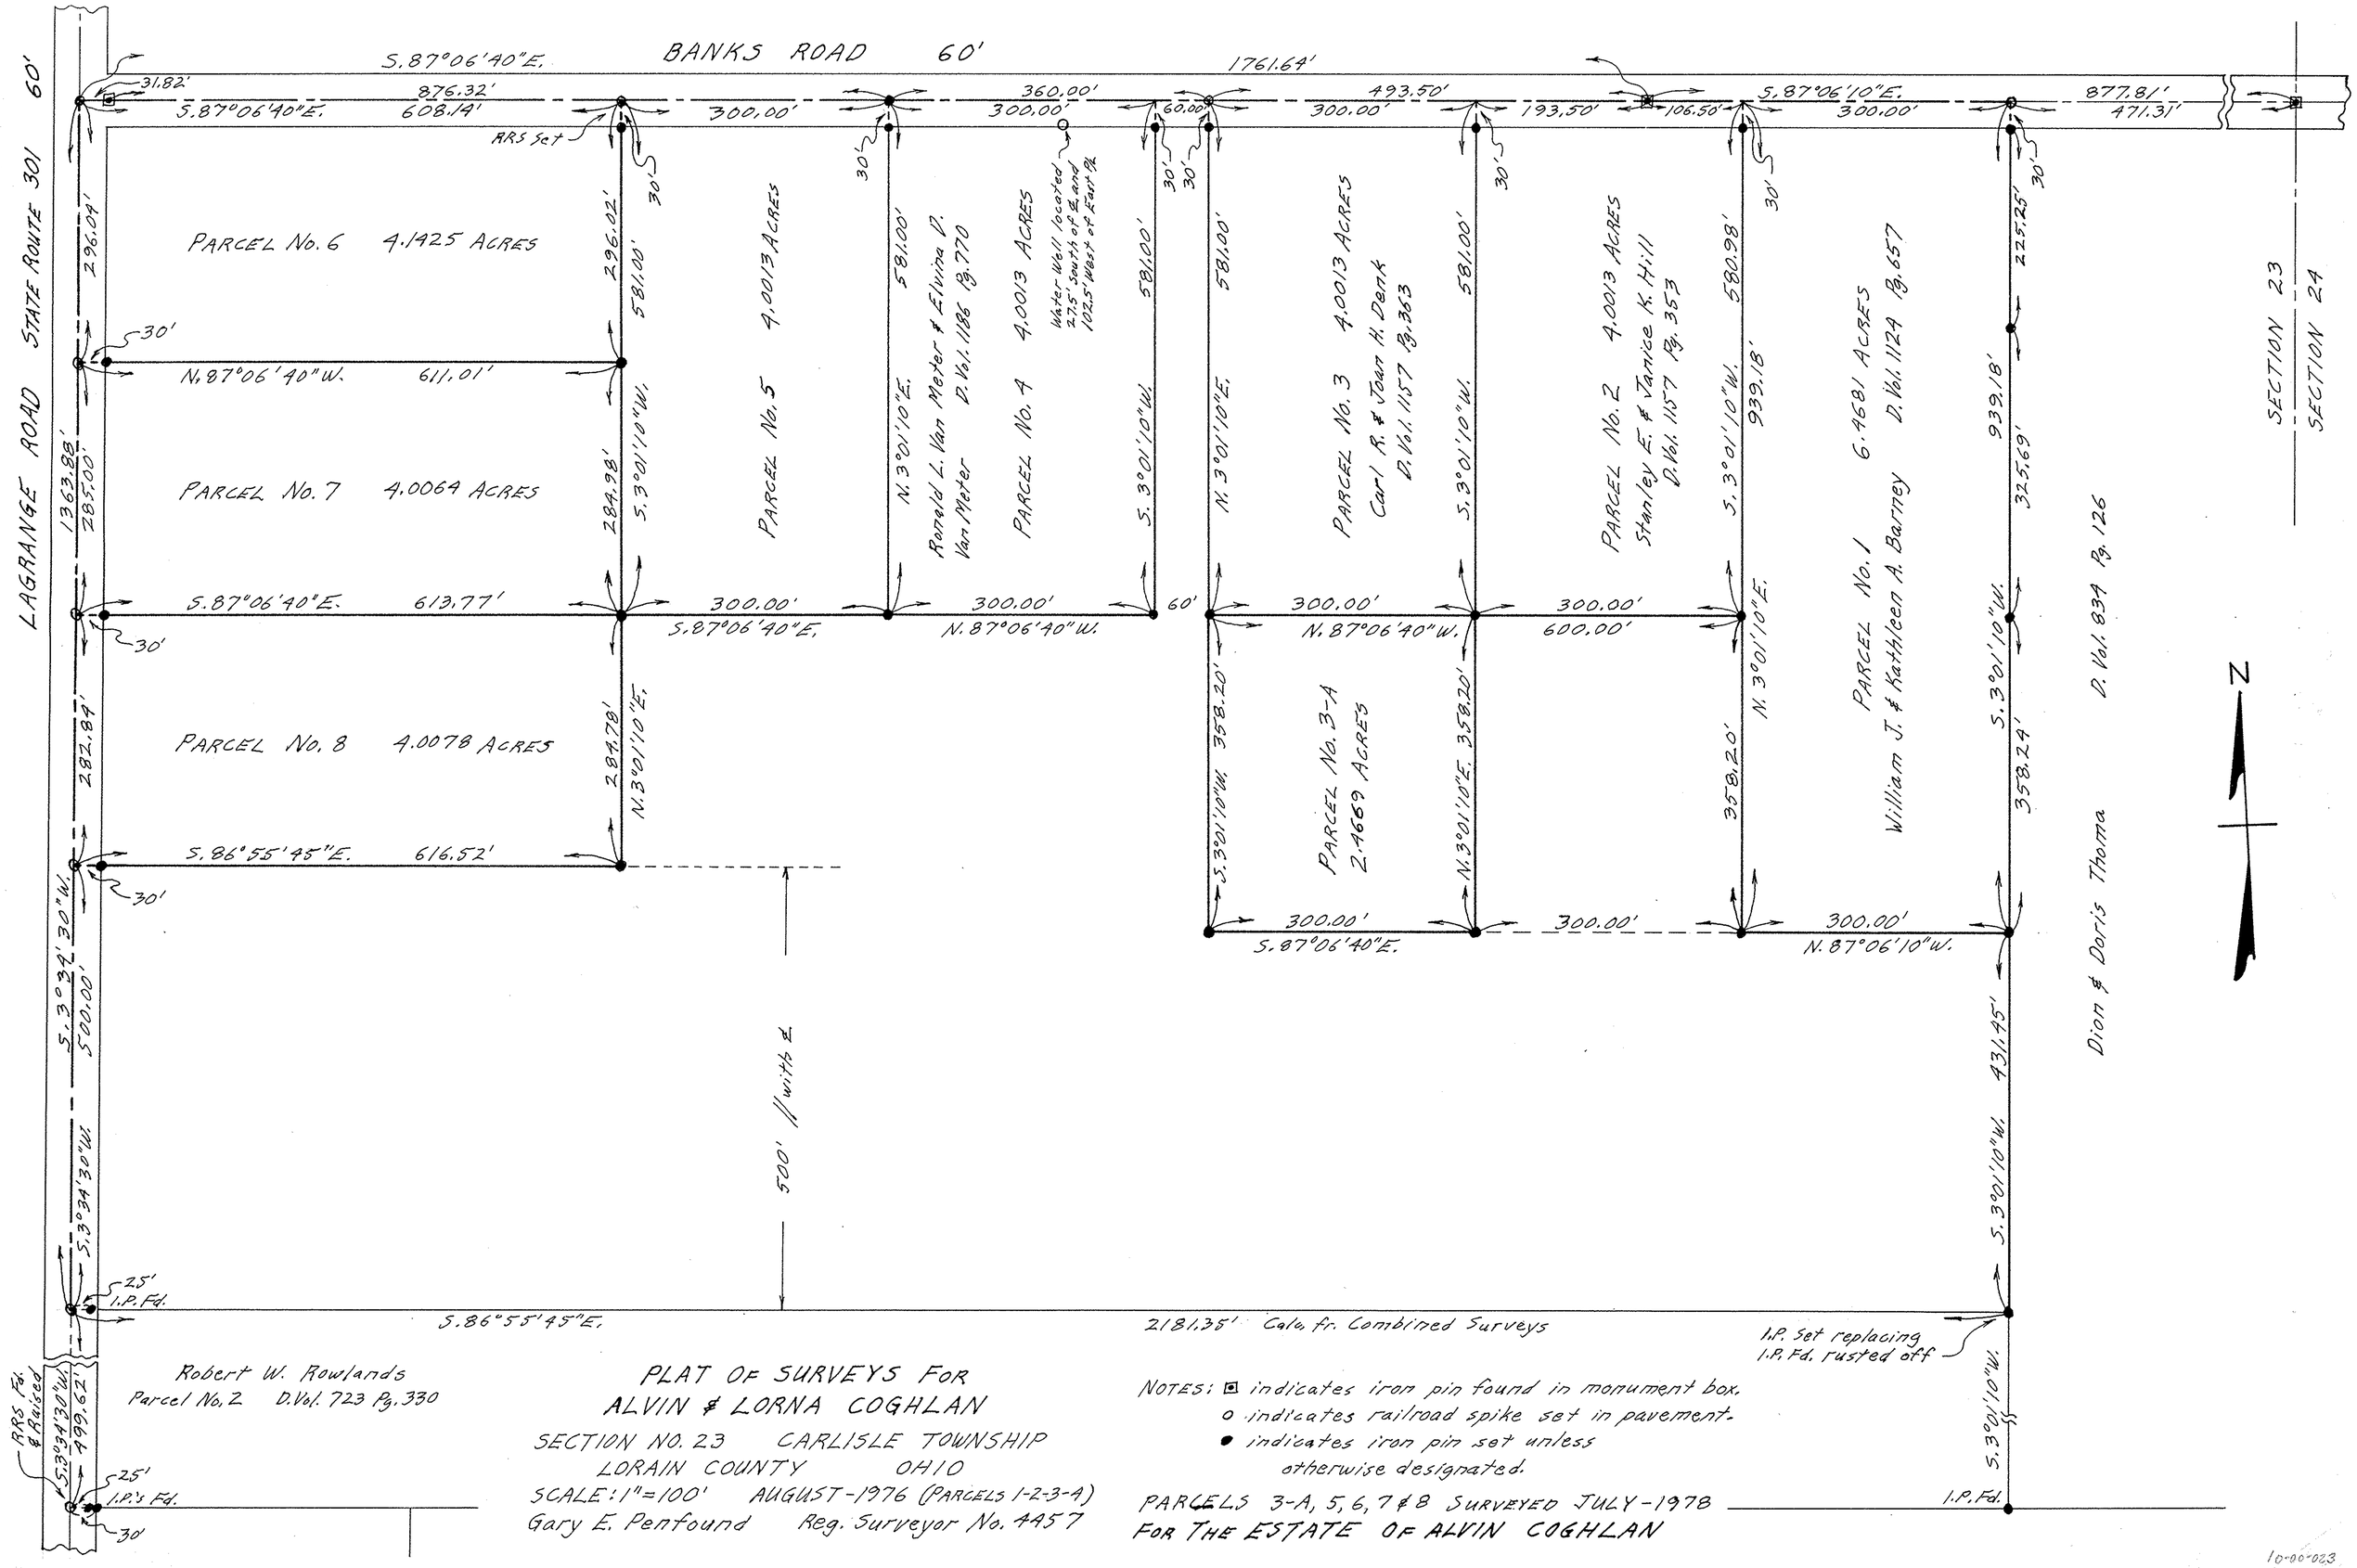


PLAT OF SURVEYS FOR
ALVIN & LORNA COGHLAN

SECTION NO. 23 CARLISLE TOWNSHIP
LORAIN COUNTY OHIO
SCALE: 1" = 100' AUGUST-1976 (PARCELS 1-2-3-A)
Gary E. Penfound Reg. Surveyor No. 4457

NOTES: ▣ indicates iron pin found in monument box.
o indicates railroad spike set in pavement.
● indicates iron pin set unless otherwise designated.

PARCELS 3-A, 5, 6, 7 & 8 SURVEYED JULY-1978
FOR THE ESTATE OF ALVIN COGHLAN

10-00-023