SPRING VALLEY SUBDIVISION No 4.
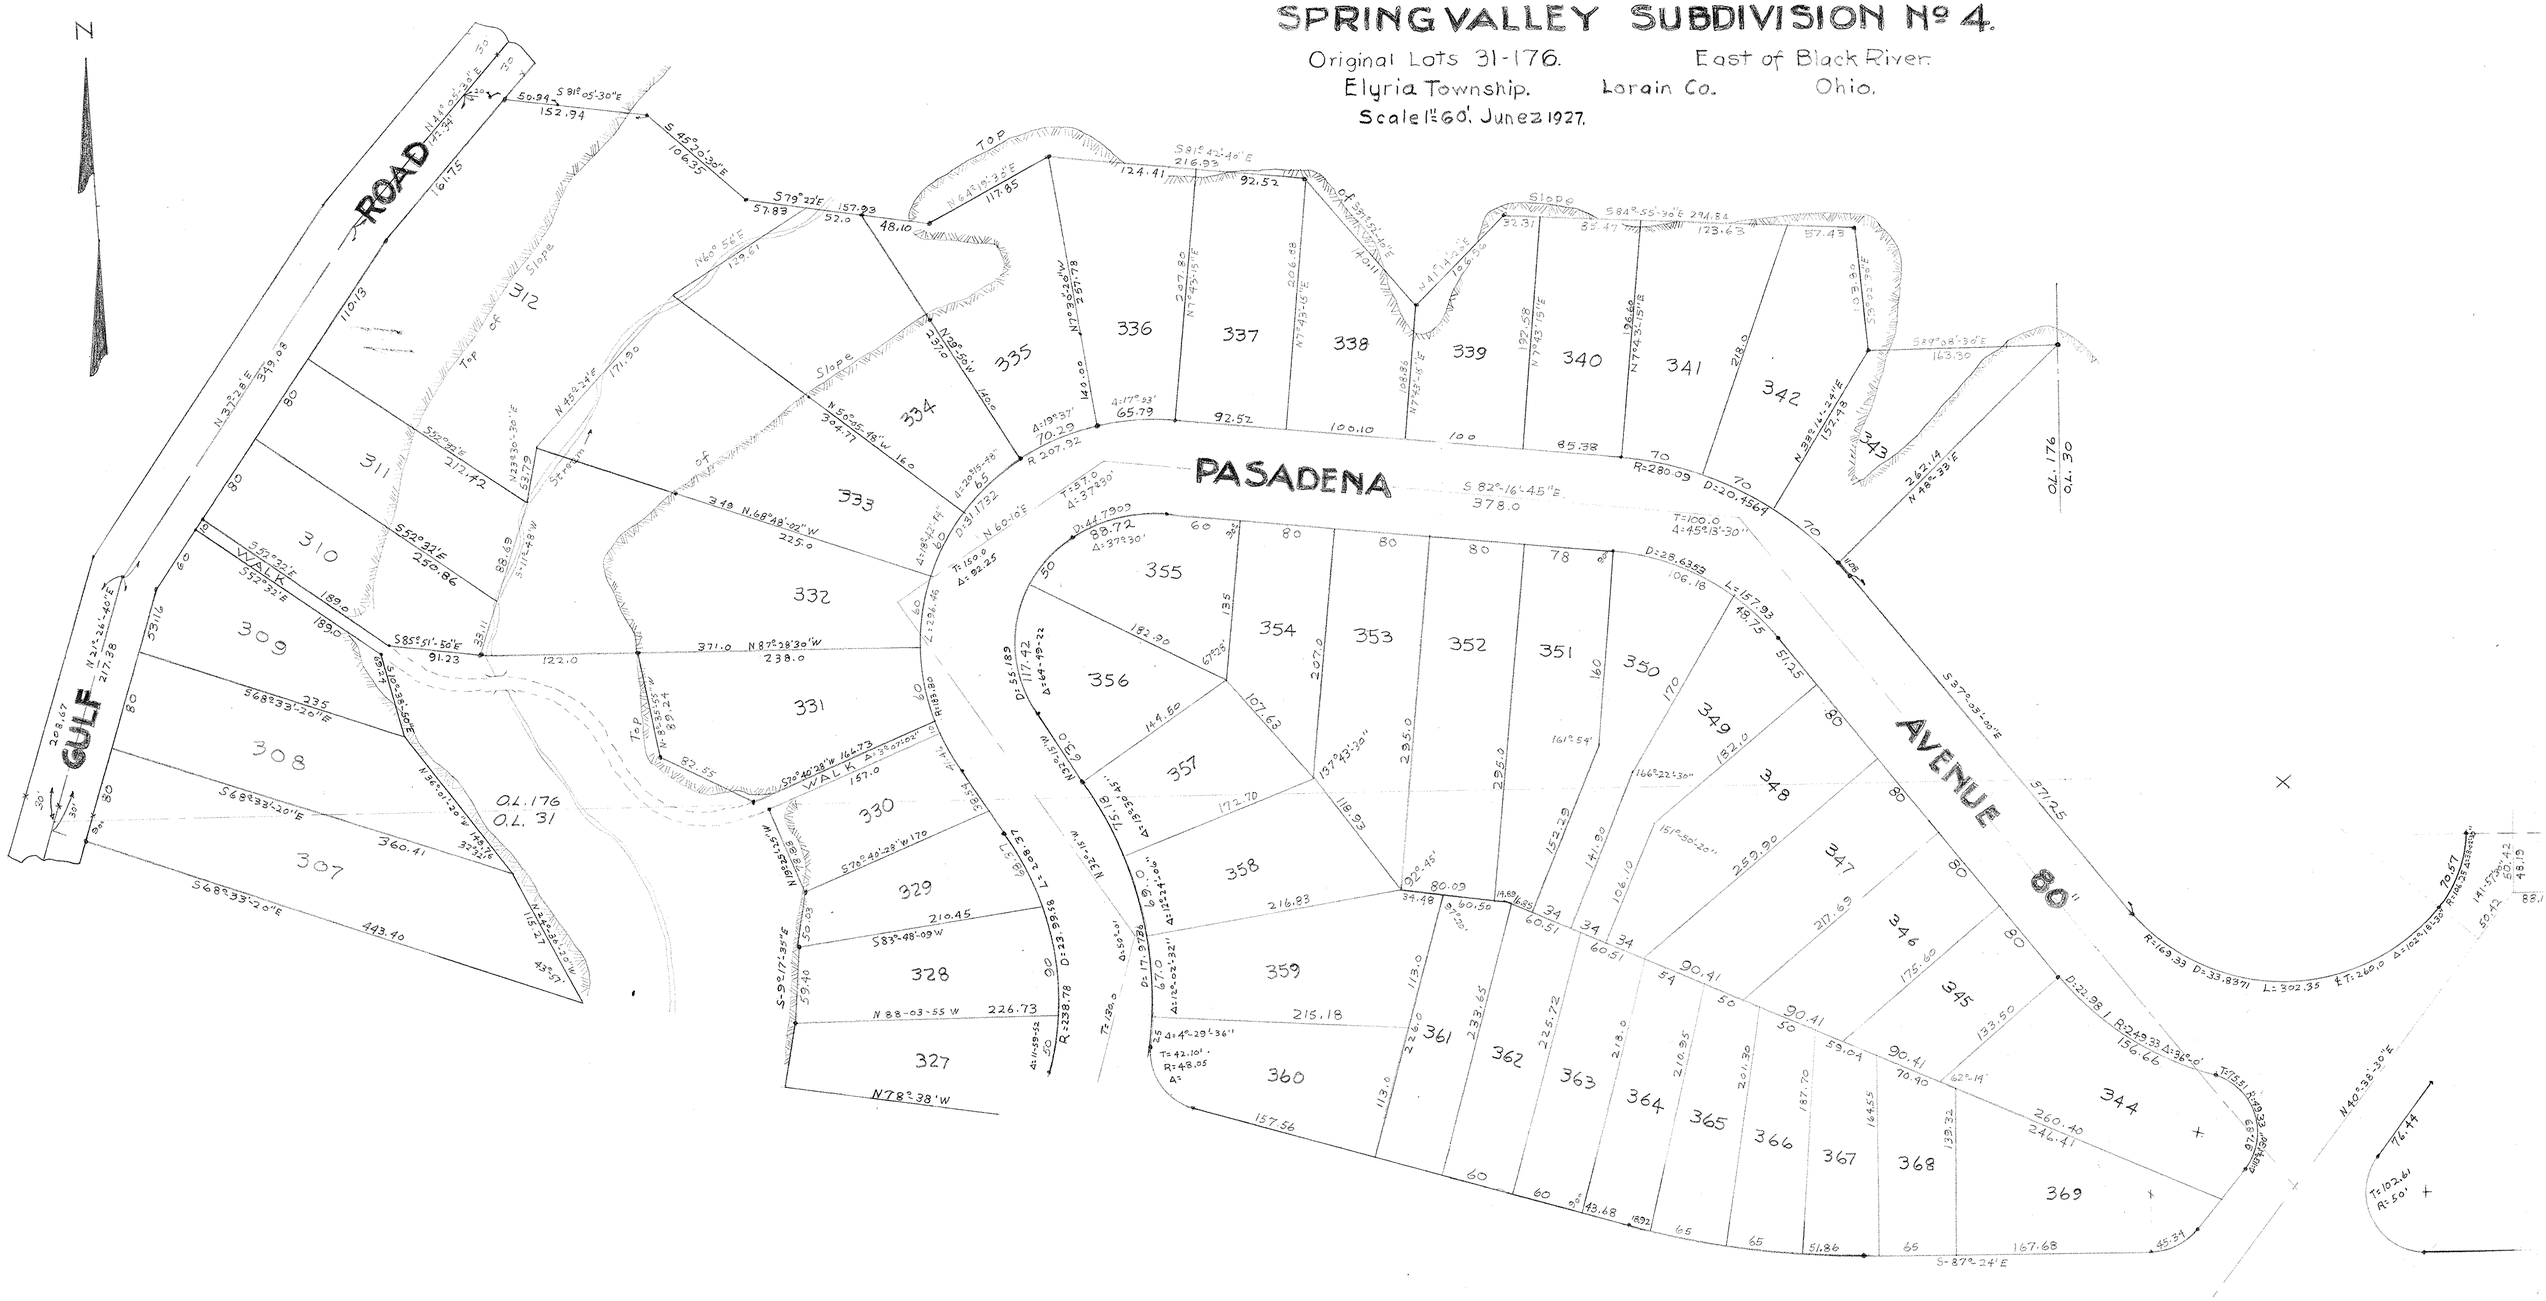
Original Lots 31-176. East of Black River.
Elyria Township. Lorain Co. Ohio.
Scale 1" = 60'. June 2 1927.