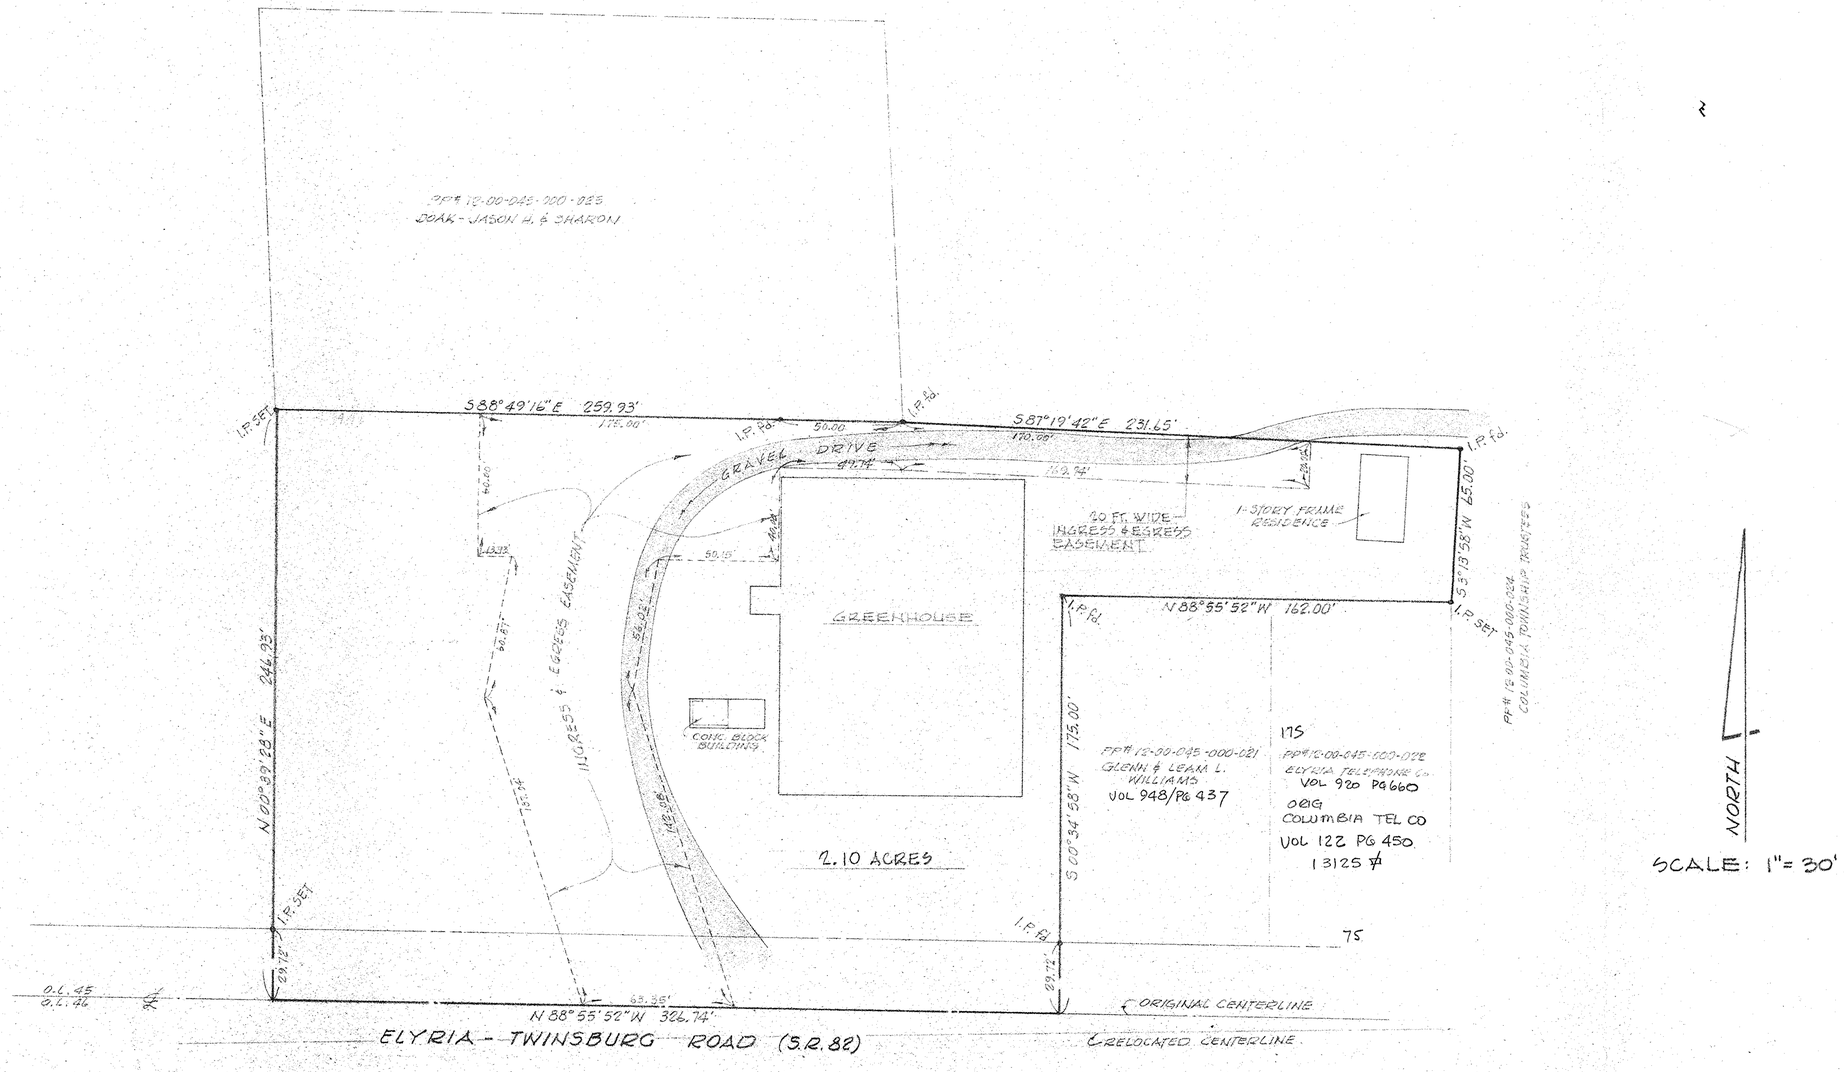

PART of P.P. #12-00-045-000-020

MAP of SURVEY

PREPARED FOR RICHARD A. WOOD

PART of SUBDIVISION LOT 3 in ORIGINAL COLUMBIA TWP. LOT No. 45
TOWNSHIP of COLUMBIA, LORAIN COUNTY, OHIO

McGLINCHY and ASSOCIATES
PROFESSIONAL ENGINEER and SURVEYORS
ELYRIA, OHIO
SEPTEMBER 1978 #783830