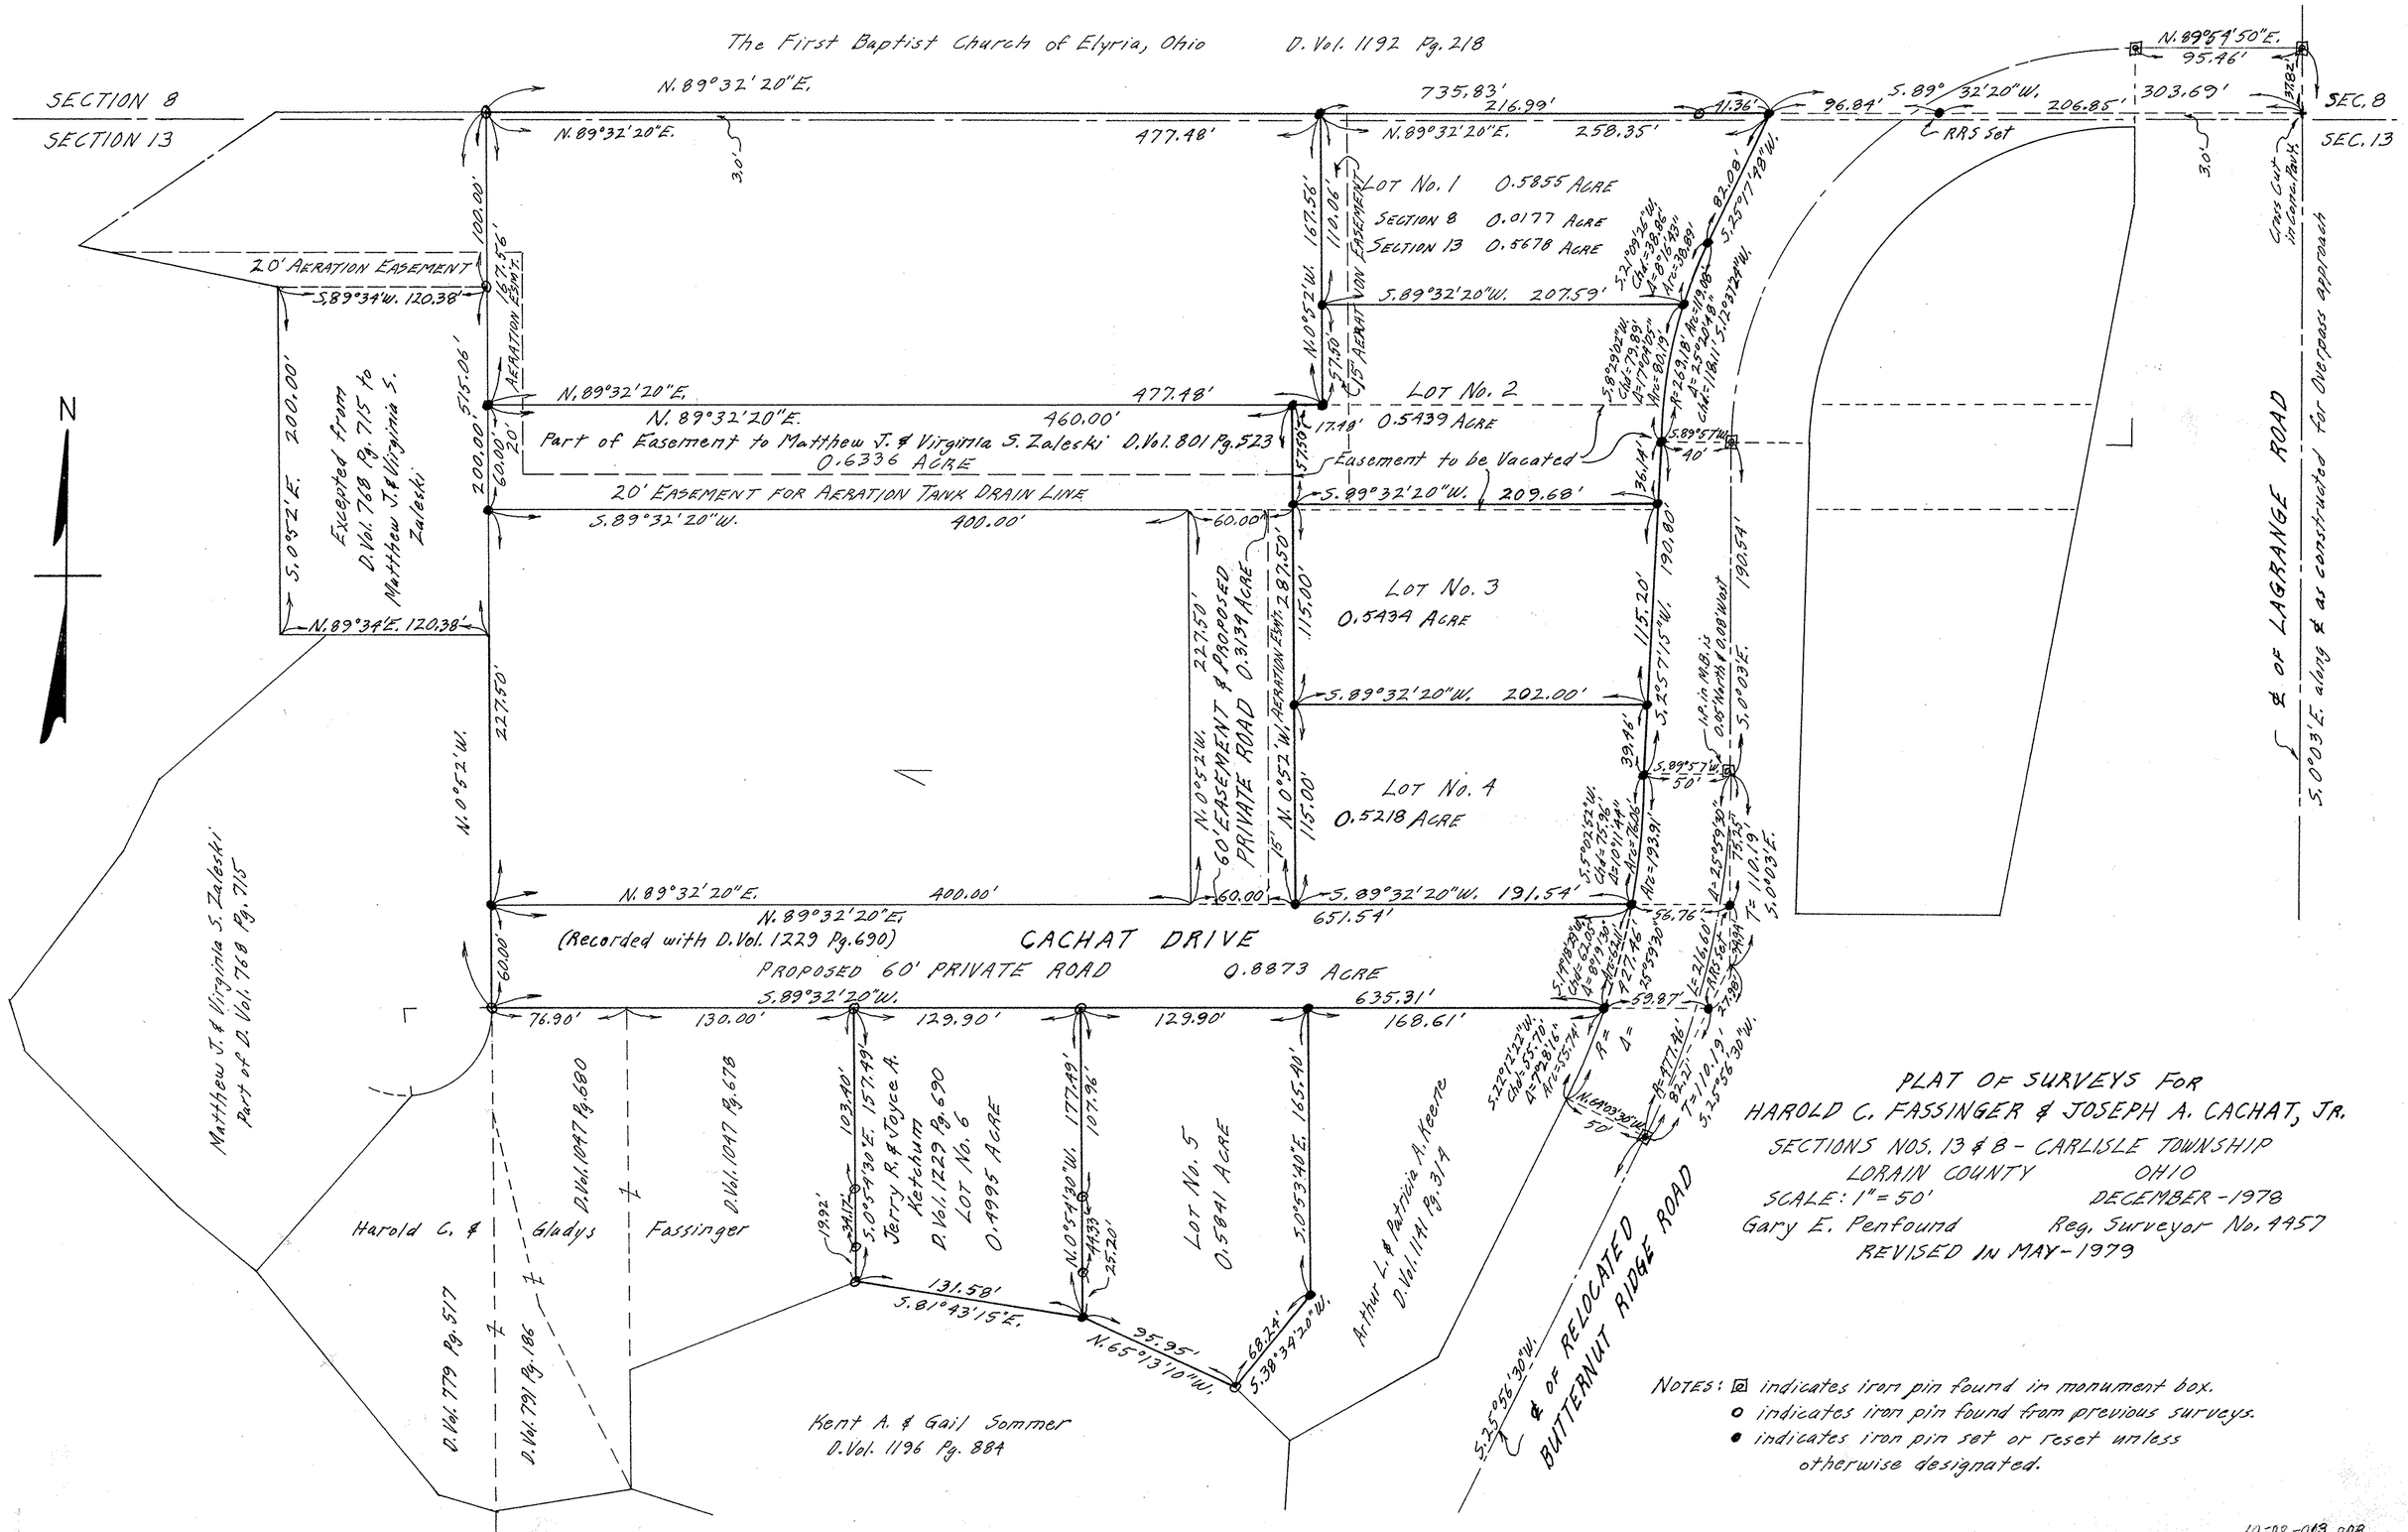
The First Baptist Church of Elyria, Ohio D. Vol. 1192 Pg. 218
SECTION 8
SECTION 13
N. 89°32'20"E.
735.83'
216.99'
477.48'
258.35'
41.36'
96.84'
S. 89° 32'20"W.
206.85'
303.69'
N. 89°54'50"E.
95.46'
SEC. 8
SEC. 13
RR5 Set
Grass Cut in Lane, Pavt.
LOT No. 1 0.5855 ACRE
SECTION 8 0.0177 ACRE
SECTION 13 0.5678 ACRE
20' AERATION EASEMENT
S.89°34'W. 120.38'
N. 89°32'20"E.
460.00'
Part of Easement to Matthew J. & Virginia S. Zaleski D.Vol.801 Pg.523
0.6336 ACRE
LOT No. 2
0.5439 ACRE
Easement to be Vacated
20' EASEMENT FOR AERATION TANK DRAIN LINE
S. 89°32'20"W. 209.68'
400.00'
Excepted from D. Vol. 768 Pg. 715 to Matthew J. & Virginia S. Zaleski
S. 0°52'E. 200.00'
N. 89°34'E. 120.38'
LOT No. 3
0.5434 ACRE
S. 89°32'20"W. 202.00'
LOT No. 4
0.5218 ACRE
S. 89°32'20"W. 191.54'
651.54'
N. 89°32'20"E.
400.00'
(Recorded with D.Vol. 1229 Pg.690)
CACHAT DRIVE
PROPOSED 60' PRIVATE ROAD
0.8873 ACRE
S. 89°32'20"W.
635.31'
76.90'
130.00'
129.90'
168.61'
60' EASEMENT & PROPOSED PRIVATE ROAD 0.3139 ACRE
15' AERATION EASEMENT
N. 0°52'W.
227.50'
115.00'
190.80'
190.54'
Matthew J. & Virginia S. Zaleski Part of D. Vol. 768 Pg. 715
Harold C. & Gladys Fassinger
D. Vol. 1047 Pg. 680
D. Vol. 1047 Pg. 678
D. Vol. 779 Pg. 517
D. Vol. 791 Pg. 186
Jerry R. & Joyce A. Ketchum D. Vol. 1229 Pg. 690 LOT No. 6 0.4995 ACRE
LOT No. 5 0.5841 ACRE
Arthur L. & Patricia A. Keene D. Vol. 1141 Pg. 314
Kent A. & Gail Sommer D. Vol. 1196 Pg. 884
131.58'
S. 81°43'15"E.
95.95'
N. 65°13'10"W.
68.24'
S. 38°39'20"W.
℄ OF RELOCATED BUTTERNUT RIDGE ROAD
℄ OF LAGRANGE ROAD
S. 0°03'E. along ℄ as constructed for Overpass approach
N
PLAT OF SURVEYS FOR
HAROLD C. FASSINGER & JOSEPH A. CACHAT, JR.
SECTIONS NOS. 13 & 8 - CARLISLE TOWNSHIP
LORAIN COUNTY OHIO
SCALE: 1" = 50' DECEMBER - 1978
Gary E. Penfound Reg. Surveyor No. 4457
REVISED IN MAY - 1979
NOTES: ▣ indicates iron pin found in monument box.
o indicates iron pin found from previous surveys.
• indicates iron pin set or reset unless otherwise designated.
10-00-018,008