PLAT OF SURVEY FOR
THE ESTATE OF NIELS POULSEN

ORIGINAL SECTION NO. 6 CARLISLE TOWNSHIP
LORAIN COUNTY OHIO
SCALE: 1" = 60' MARCH 1971

Gary E. Penfound Reg. Surveyor No. 4957

PARCEL NO. 17 SURVEYED MARCH 1971
PARCEL NO. 18 SURVEYED OCTOBER 5 - 1971
PARCEL NO. 19 SURVEYED NOVEMBER 1 - 1971

NOTE: ● indicates iron pin set unless otherwise designated.

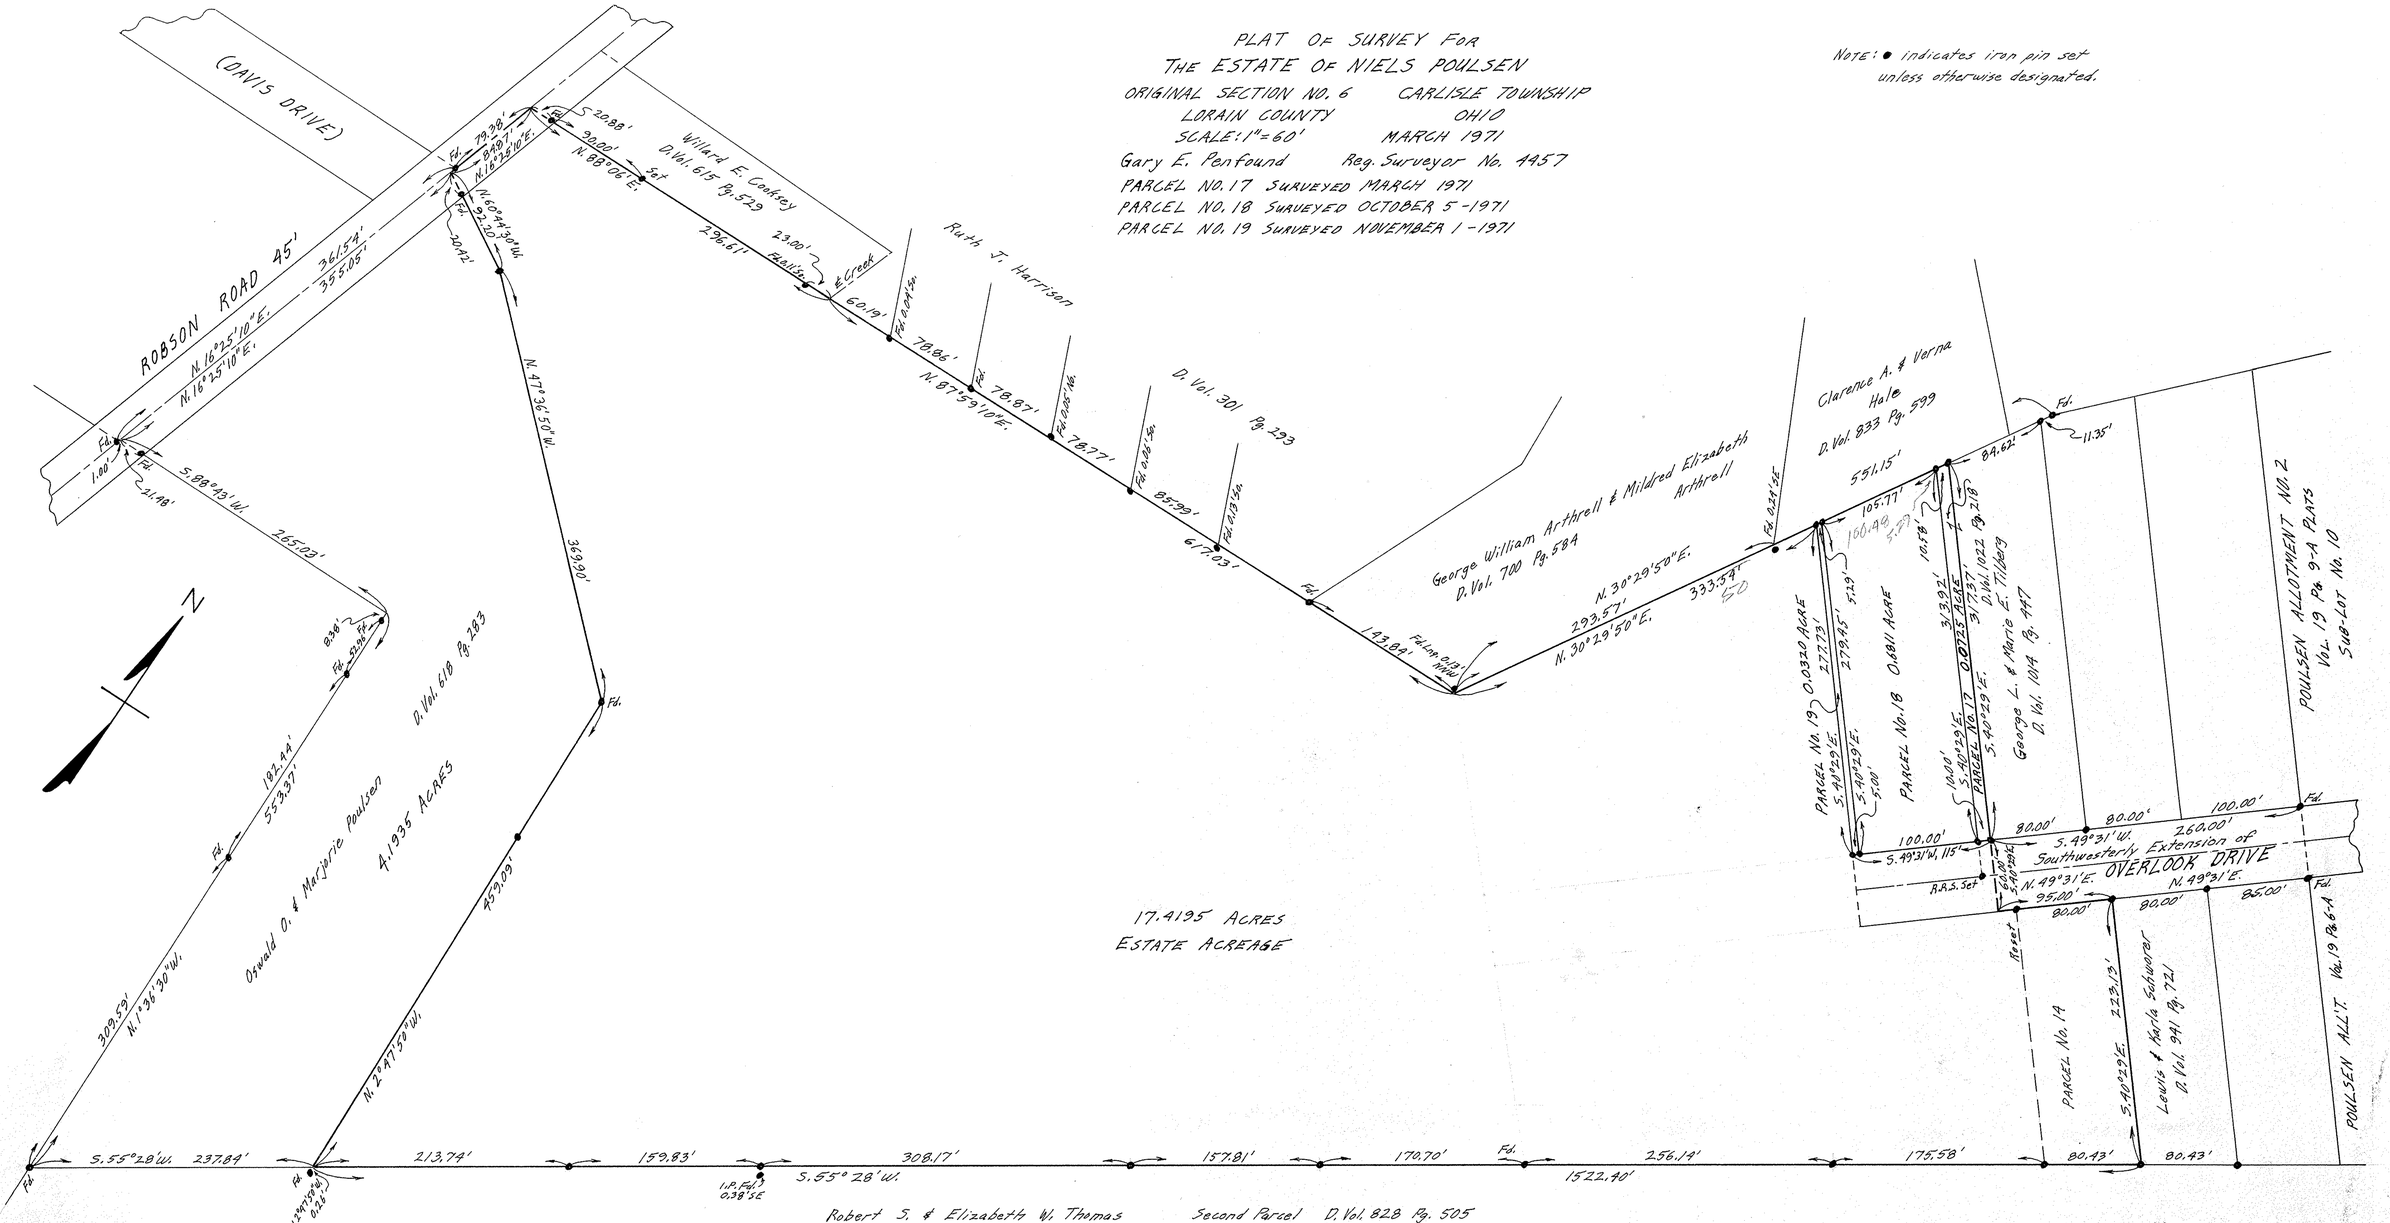

10-00-006