PLAT OF REVISED SURVEY FOR
FRED H. & DOROTHY MORTON

PARTS OF ORIGINAL SECTIONS NOS. 5 AND 6
CARLISLE TWP. - LORAIN COUNTY - OHIO
SCALE: 1" = 30' AUGUST 1972
Gary E. Penfound Registered Surveyor No. 4457

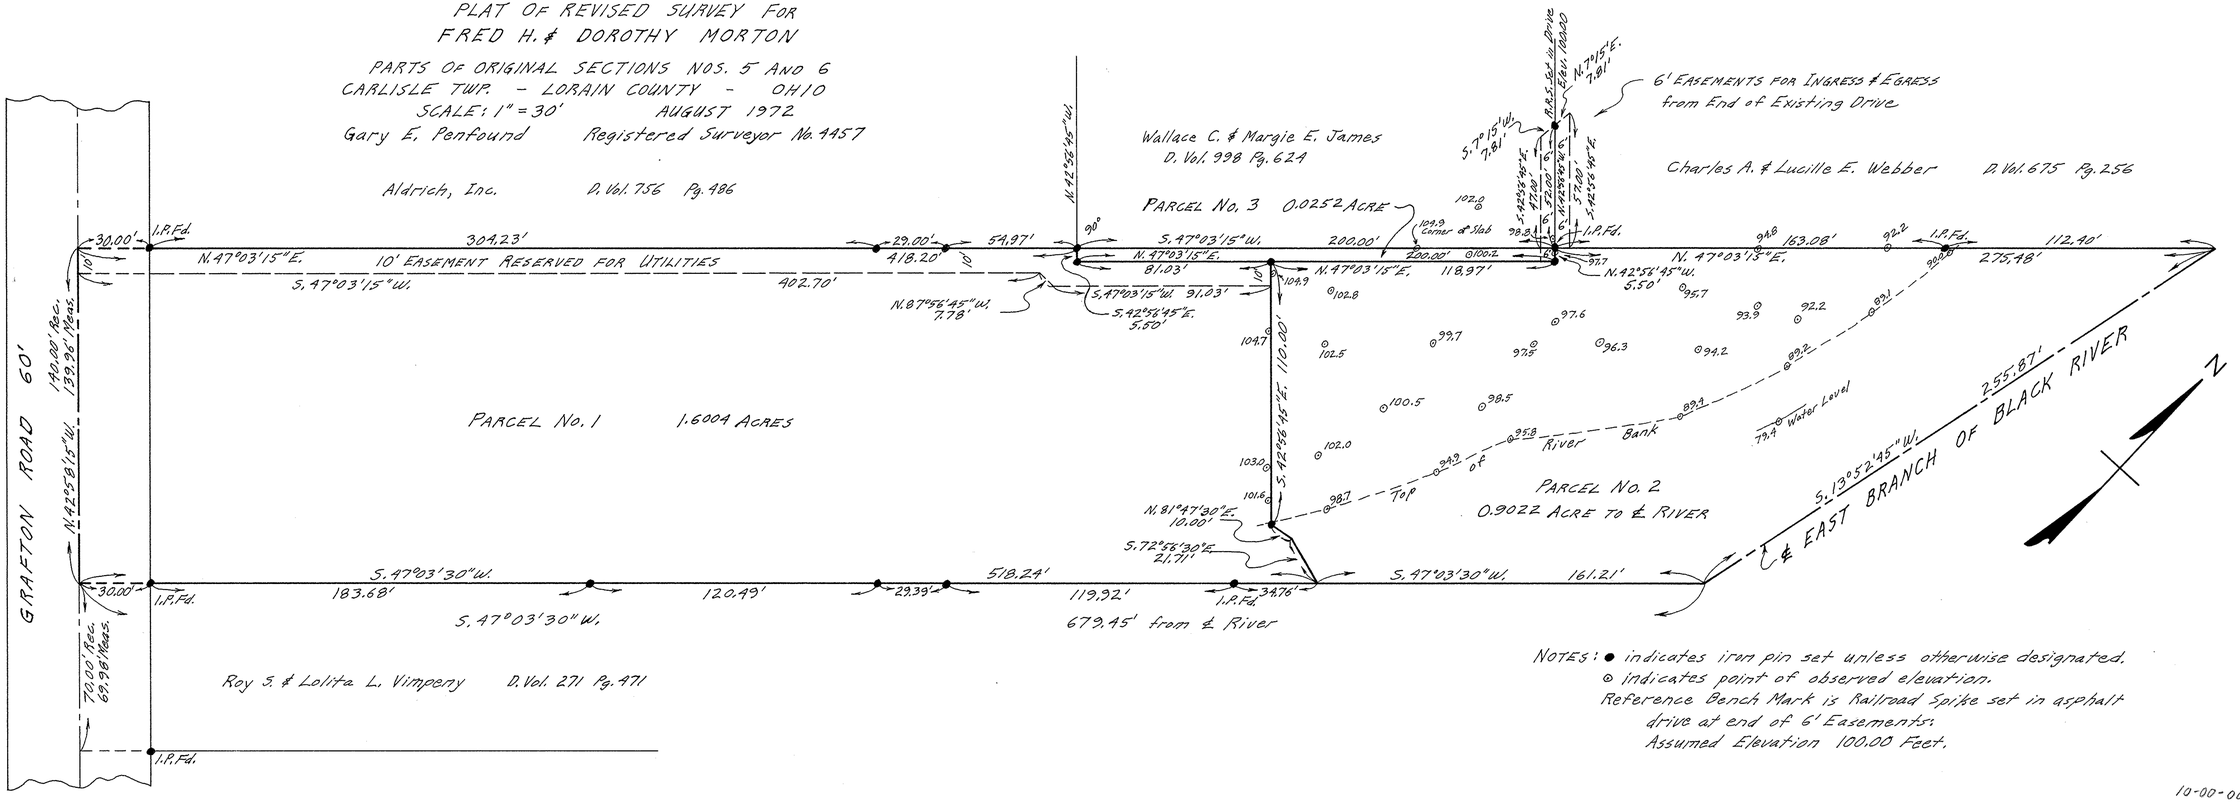

NOTES: ● indicates iron pin set unless otherwise designated.
⊙ indicates point of observed elevation.
Reference Bench Mark is Railroad Spike set in asphalt drive at end of 6' Easements.
Assumed Elevation 100.00 Feet.

10-00-005,006