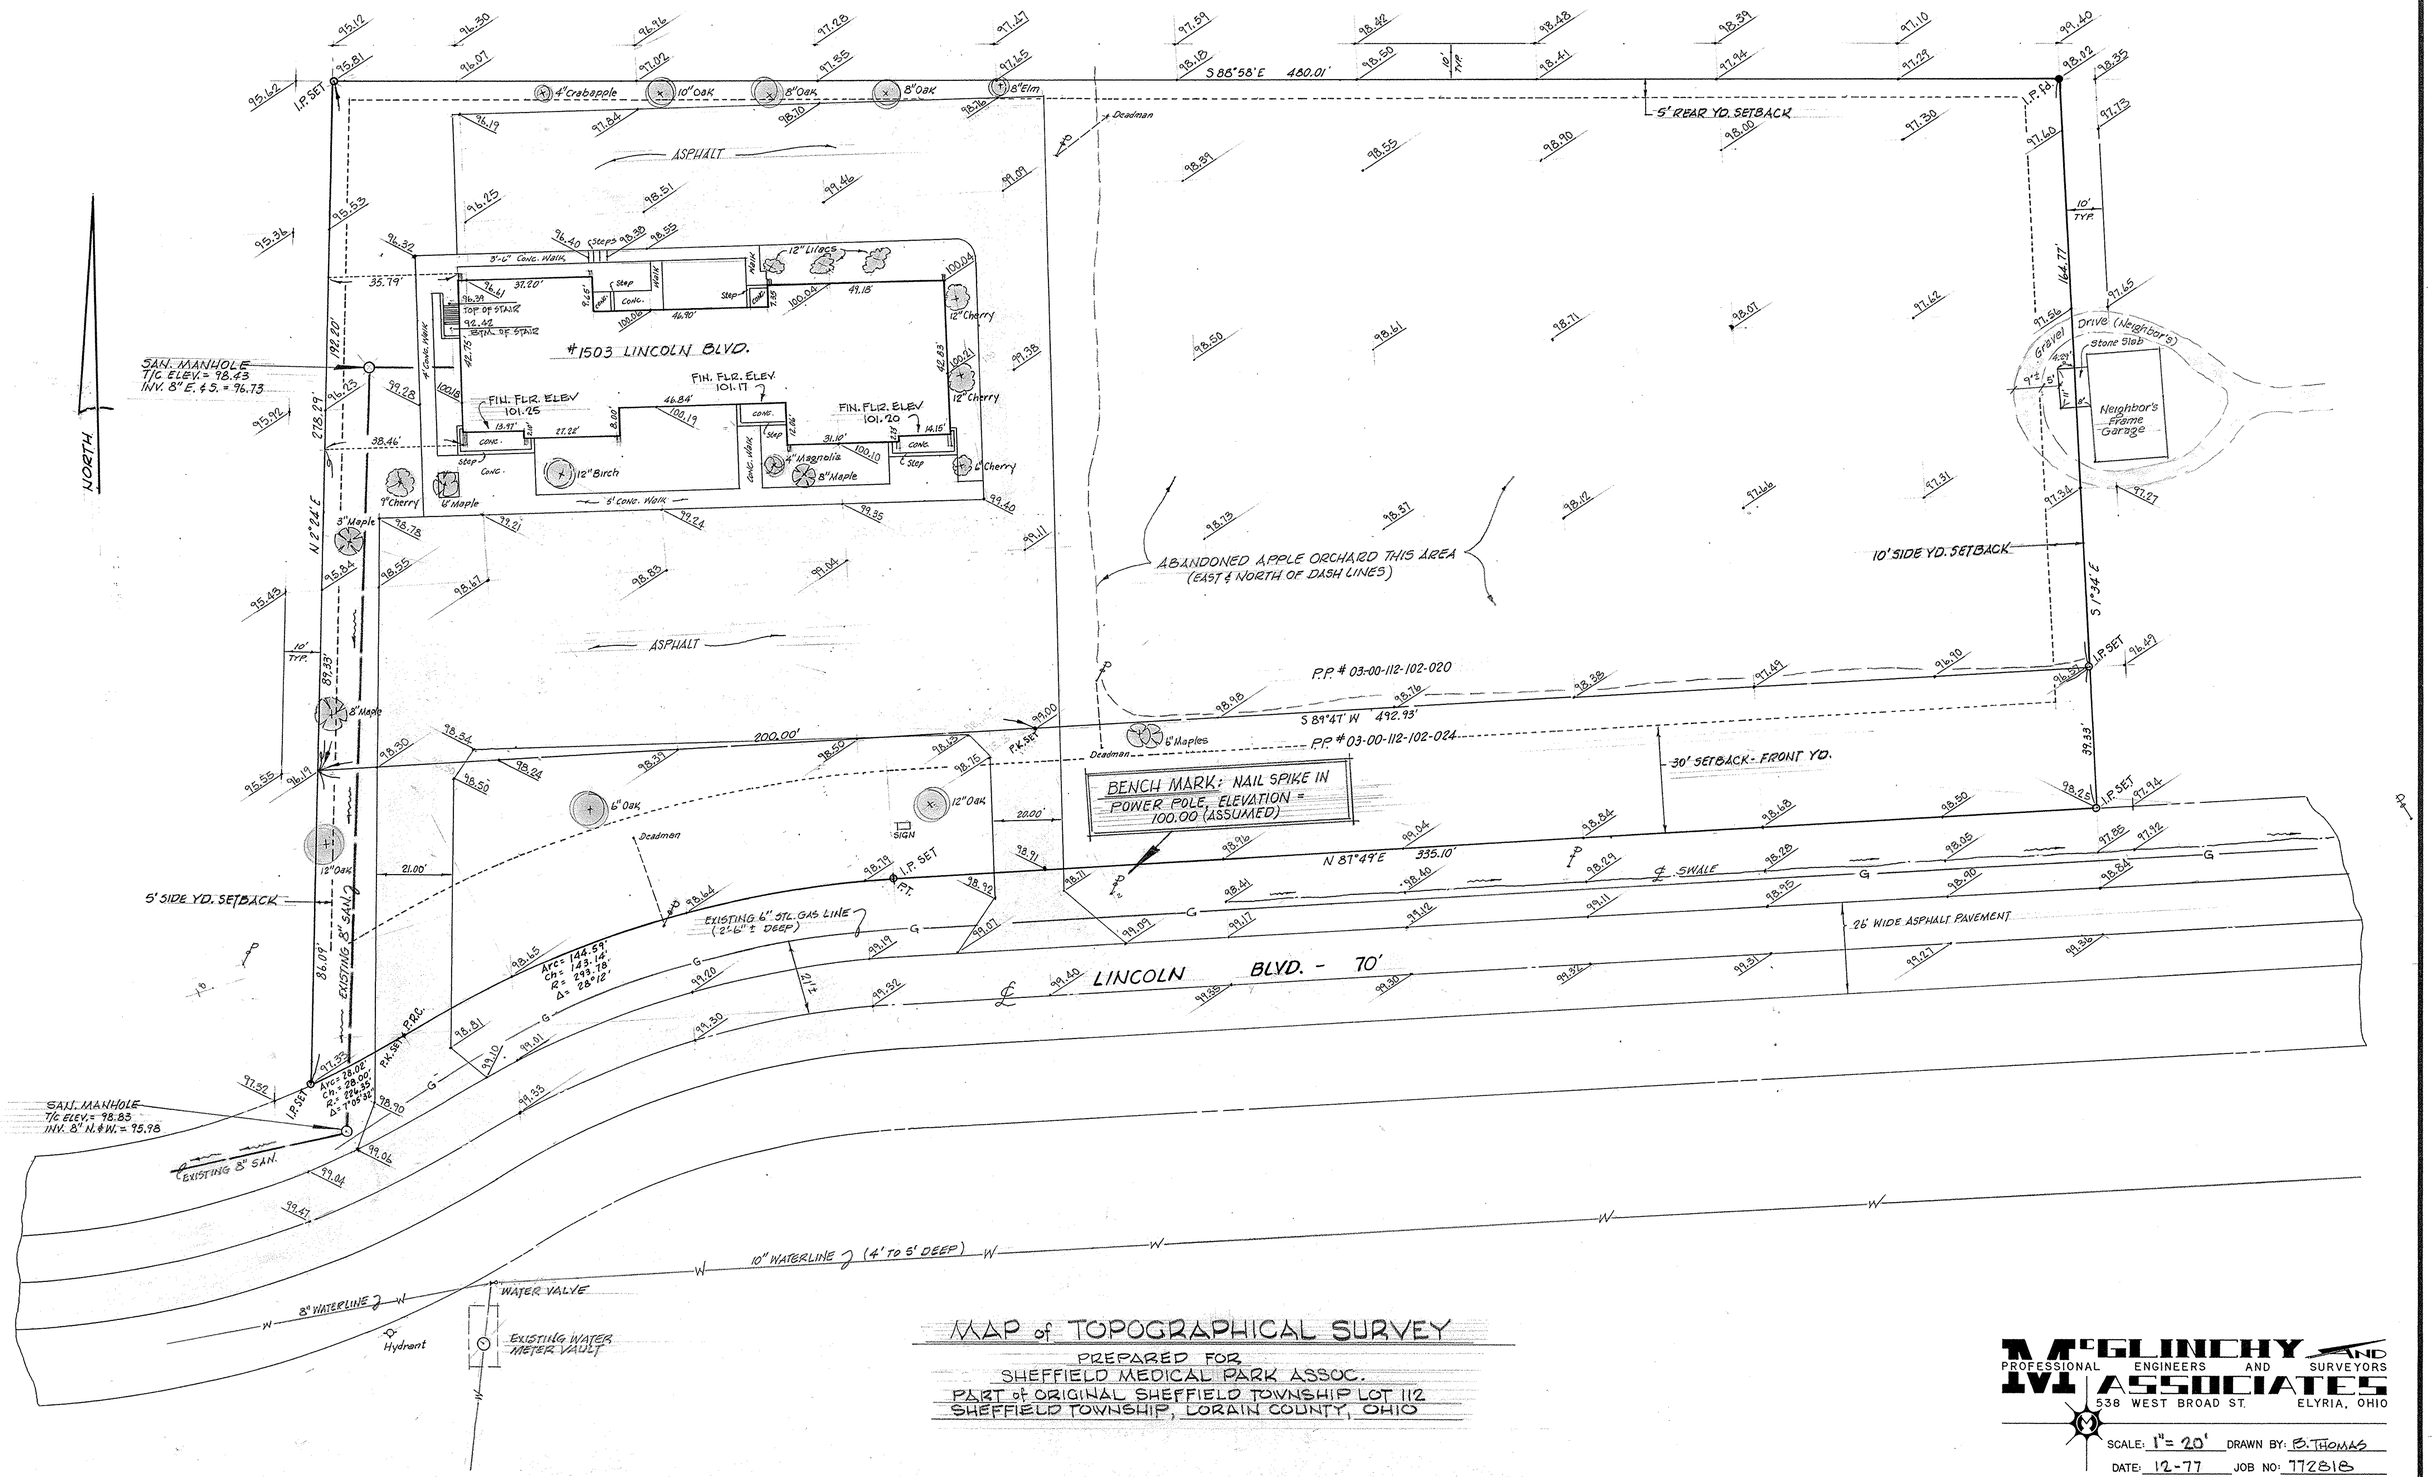

MAP of TOPOGRAPHICAL SURVEY

PREPARED FOR
SHEFFIELD MEDICAL PARK ASSOC.
PART of ORIGINAL SHEFFIELD TOWNSHIP LOT 112
SHEFFIELD TOWNSHIP, LORAIN COUNTY, OHIO

McGLINCHY AND ASSOCIATES
PROFESSIONAL ENGINEERS AND SURVEYORS
538 WEST BROAD ST. ELYRIA, OHIO

SCALE: 1" = 20' DRAWN BY: B. THOMAS
DATE: 12-77 JOB NO: 772818