LOR-82-8.03

ORIGINAL LOTS 35, 36, 45, 46
T-5-N, R-16-W
COLUMBIA TOWNSHIP
LORAIN COUNTY

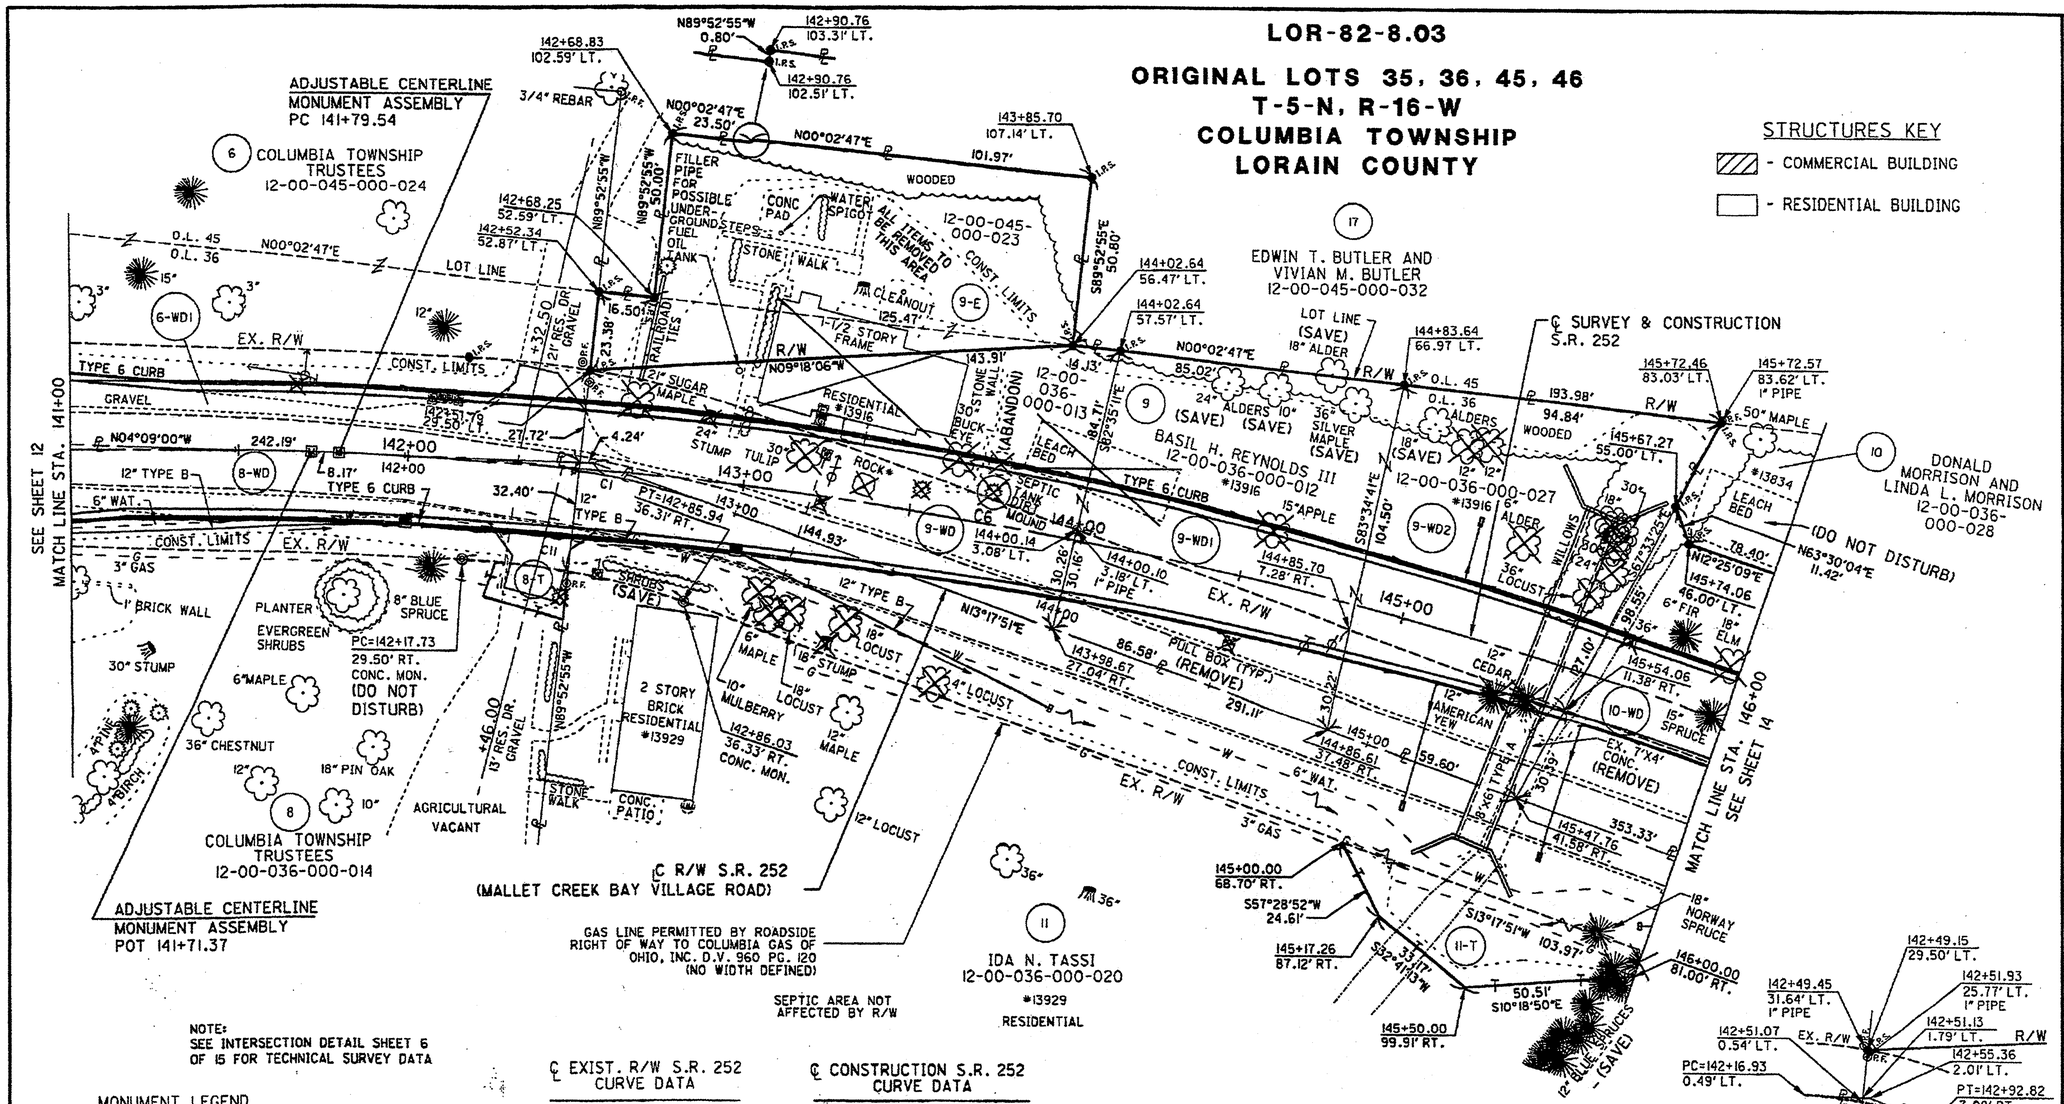

NOTE:
SEE INTERSECTION DETAIL SHEET 6 OF 15 FOR TECHNICAL SURVEY DATA

MONUMENT LEGEND

- EXISTING MONUMENT ASSEMBLY FOUND
- ADJUSTABLE CENTERLINE MONUMENT ASSEMBLY
- EXISTING RAILROAD SPIKE FOUND
- P.K. NAIL FOUND
- R/W CONCRETE MONUMENT FOUND
- IRON PIN FOUND AS INDICATED
- IRON PIPE FOUND AS INDICATED
- 3/4" x 36" SET REINFORCING BAR WITH A 2 INCH ALUMINUM CAP STAMPED "ODOT R/W & PS 7289 & KS ASSOCIATES, INC."

℄ EXIST. R/W S.R. 252 CURVE DATA

P.I. STA. 142+56.44
DELTA=17°26'51" RT.
Dc=22°50'45"
R=250.79'
T=38.48'
L=76.37'
E=2.94'

℄ CONSTRUCTION S.R. 252 CURVE DATA

P.I. STA. 145+91.20
DELTA=32°04'06" RT.
Dc=4°00'00"
R=1432.39'
T=411.66'
L=801.71'
E=57.98'
emax=0.019

NOTE:
PROPERTY LINES WERE ESTABLISHED BY RECORD DISTANCES OR MONUMENTATION AS DERIVED FROM RECORD DEED. THE EXISTING R/W WIDTH AND LOCATION WERE DETERMINED USING DOCUMENTATION ON FILE FROM THE OHIO DEPARTMENT OF TRANSPORTATION, DISTRICT 3 OFFICE, ASHLAND, OHIO:
- LORAIN COUNTY TAX MAPS
- R/W PLANS S.H. 36 LOR-82-12.47 DEC 14 1944
- R/W PLANS LOR-82-12.37 1950
- R/W PLANS S.H. (I.C.H.) NO. 541 SEC. A. S.R. 252 4-30-1937
- R/W PLANS LOR-82-8.08 12-31-98

* DENOTES R/W ENCROACHMENT

CURVE TABLE

CURVE	RADIUS	DELTA	LENGTH	TANGENT	BEARING	CHORD
C1	250.79'	17°26'51"	76.37'	38.48'	S04°34'25"W	76.08'
C6	1432.39'	32°04'06"	801.71'	411.66'	S11°53'03"W	791.29'
C9	220.76'	32°04'06"	801.71'	411.66'	S11°53'03"W	791.29'
C11	220.79'	09°09'29"	35.29'	17.68'	S08°43'07"W	35.25'

REV.	DATE	DESCRIPTION
MAY	11-17-05	Added Parcel 9E

COMPLETION DATE: 09/29/04

R/W DESIGNER D.L.R.
R/W REVIEWER M.A.Y.

PID NO. 21992

RIGHT OF WAY PLAN S.R. 252
STA. 141+00 TO STA. 146+00

LOR-82-8.03

13/15

126/128