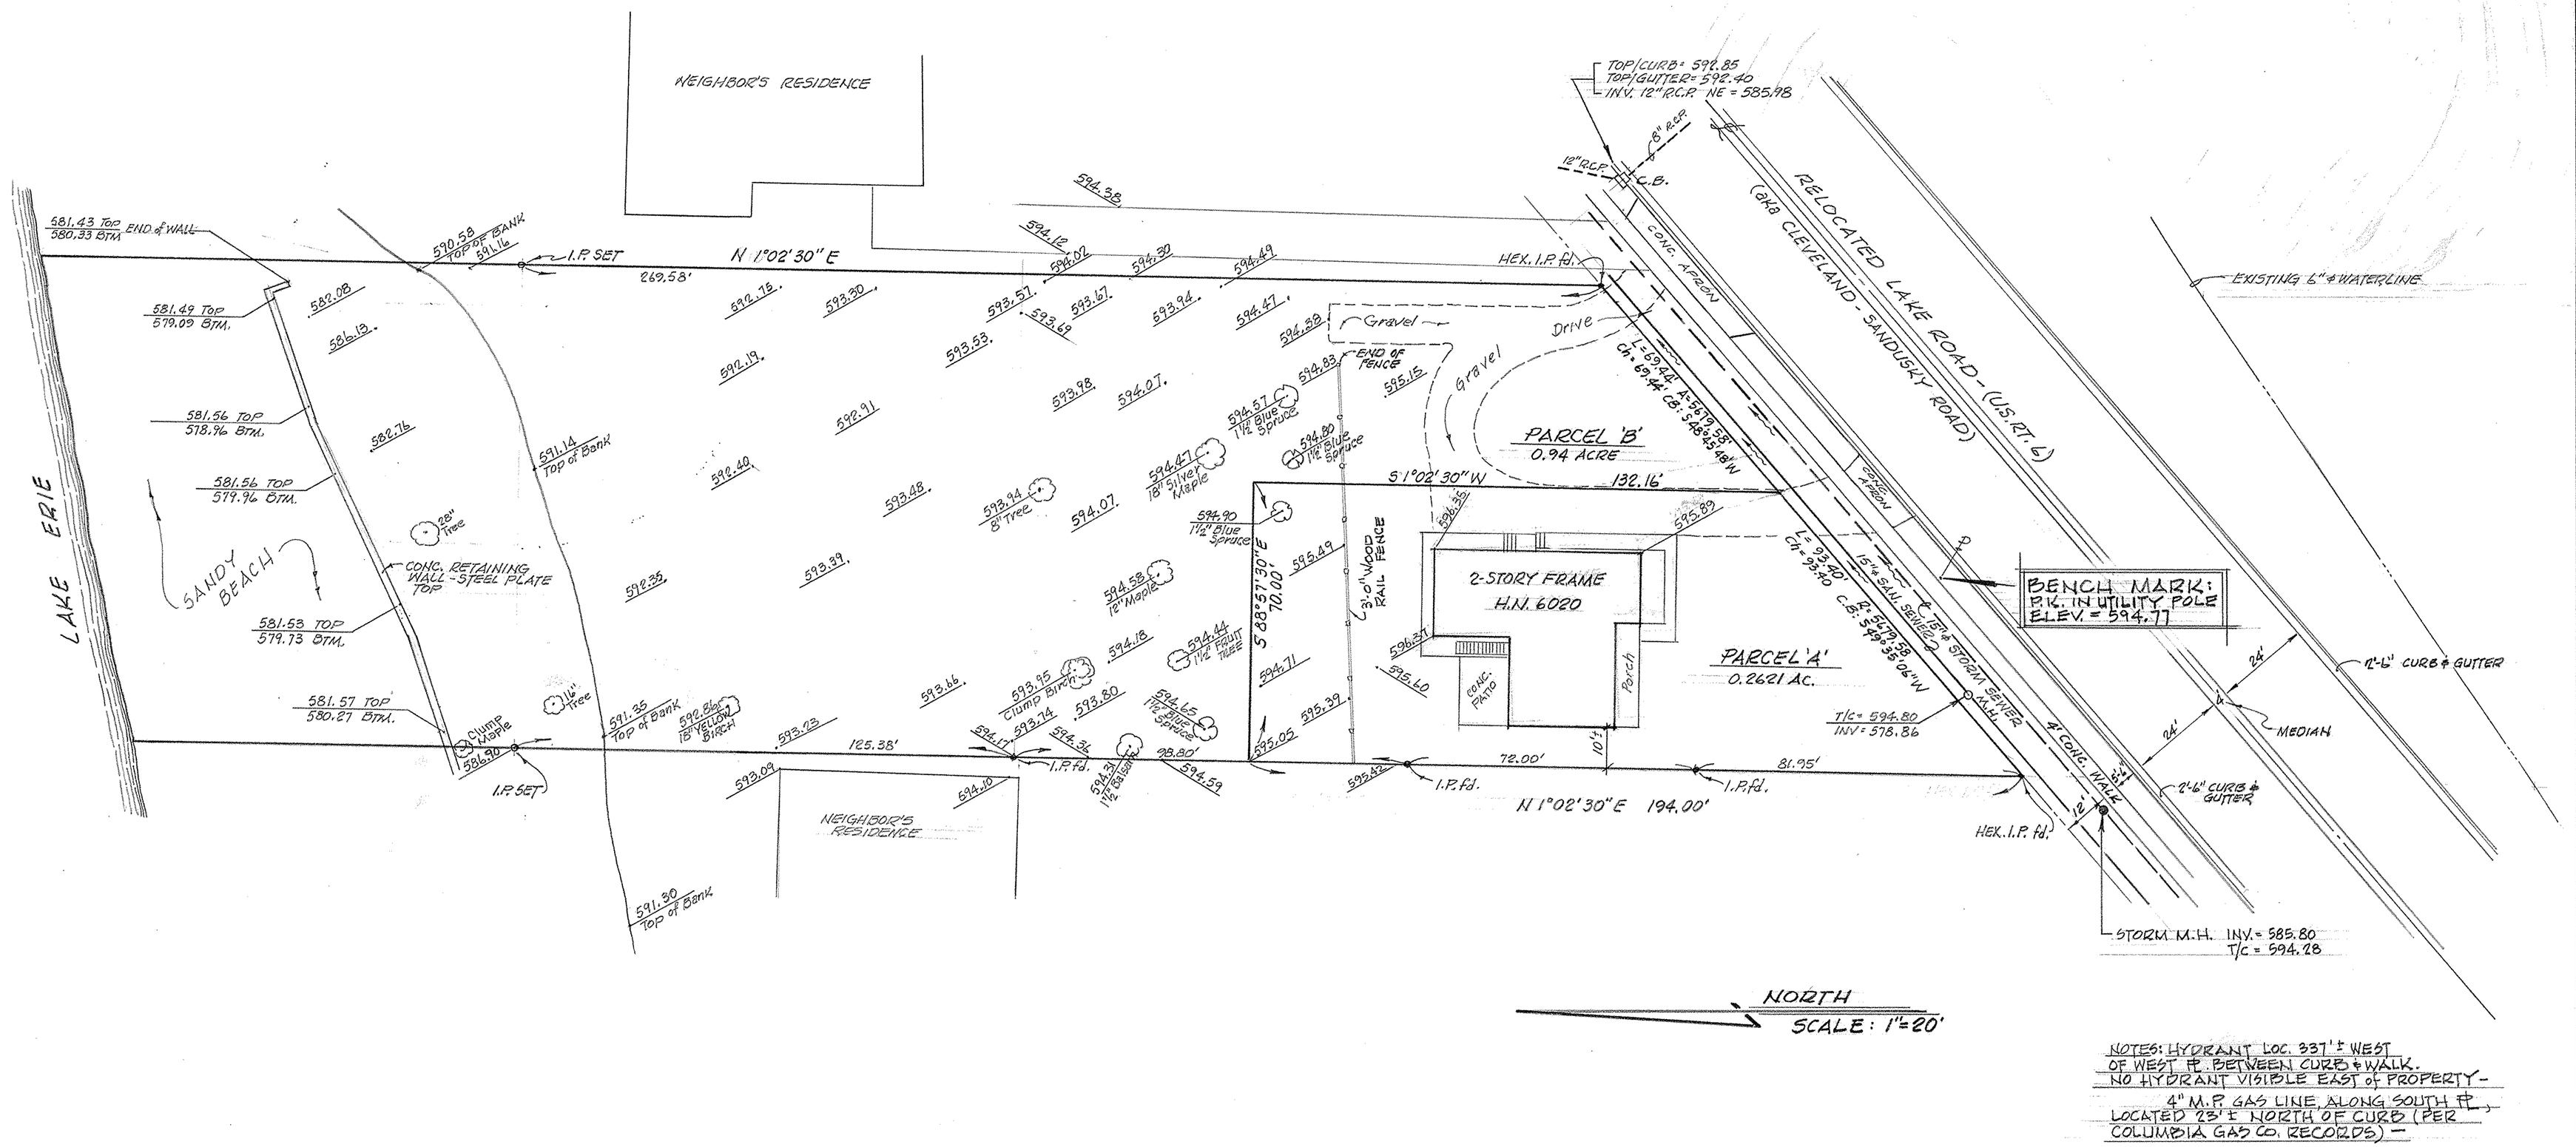

NOTES: HYDRANT LOC. 337'± WEST OF WEST ℄ BETWEEN CURB & WALK. NO HYDRANT VISIBLE EAST of PROPERTY — 4" M.P. GAS LINE, ALONG SOUTH ℄, LOCATED 23'± NORTH OF CURB (PER COLUMBIA GAS CO. RECORDS) —

MAP of SURVEY and PROPOSED PARCEL SPLIT

PREPARED FOR Dr. ROSS KINGSLEY

PARTS of ORIGINAL LOT 22, SECTION 1 of VERMILION TOWNSHIP
CITY of VERMILION, ERIE COUNTY, OHIO

McGLINCHY and ASSOCIATES
PROFESSIONAL ENGINEERS and SURVEYORS
ELYRIA OHIO
JULY 1978 JOB # 783437
R-8-17-78