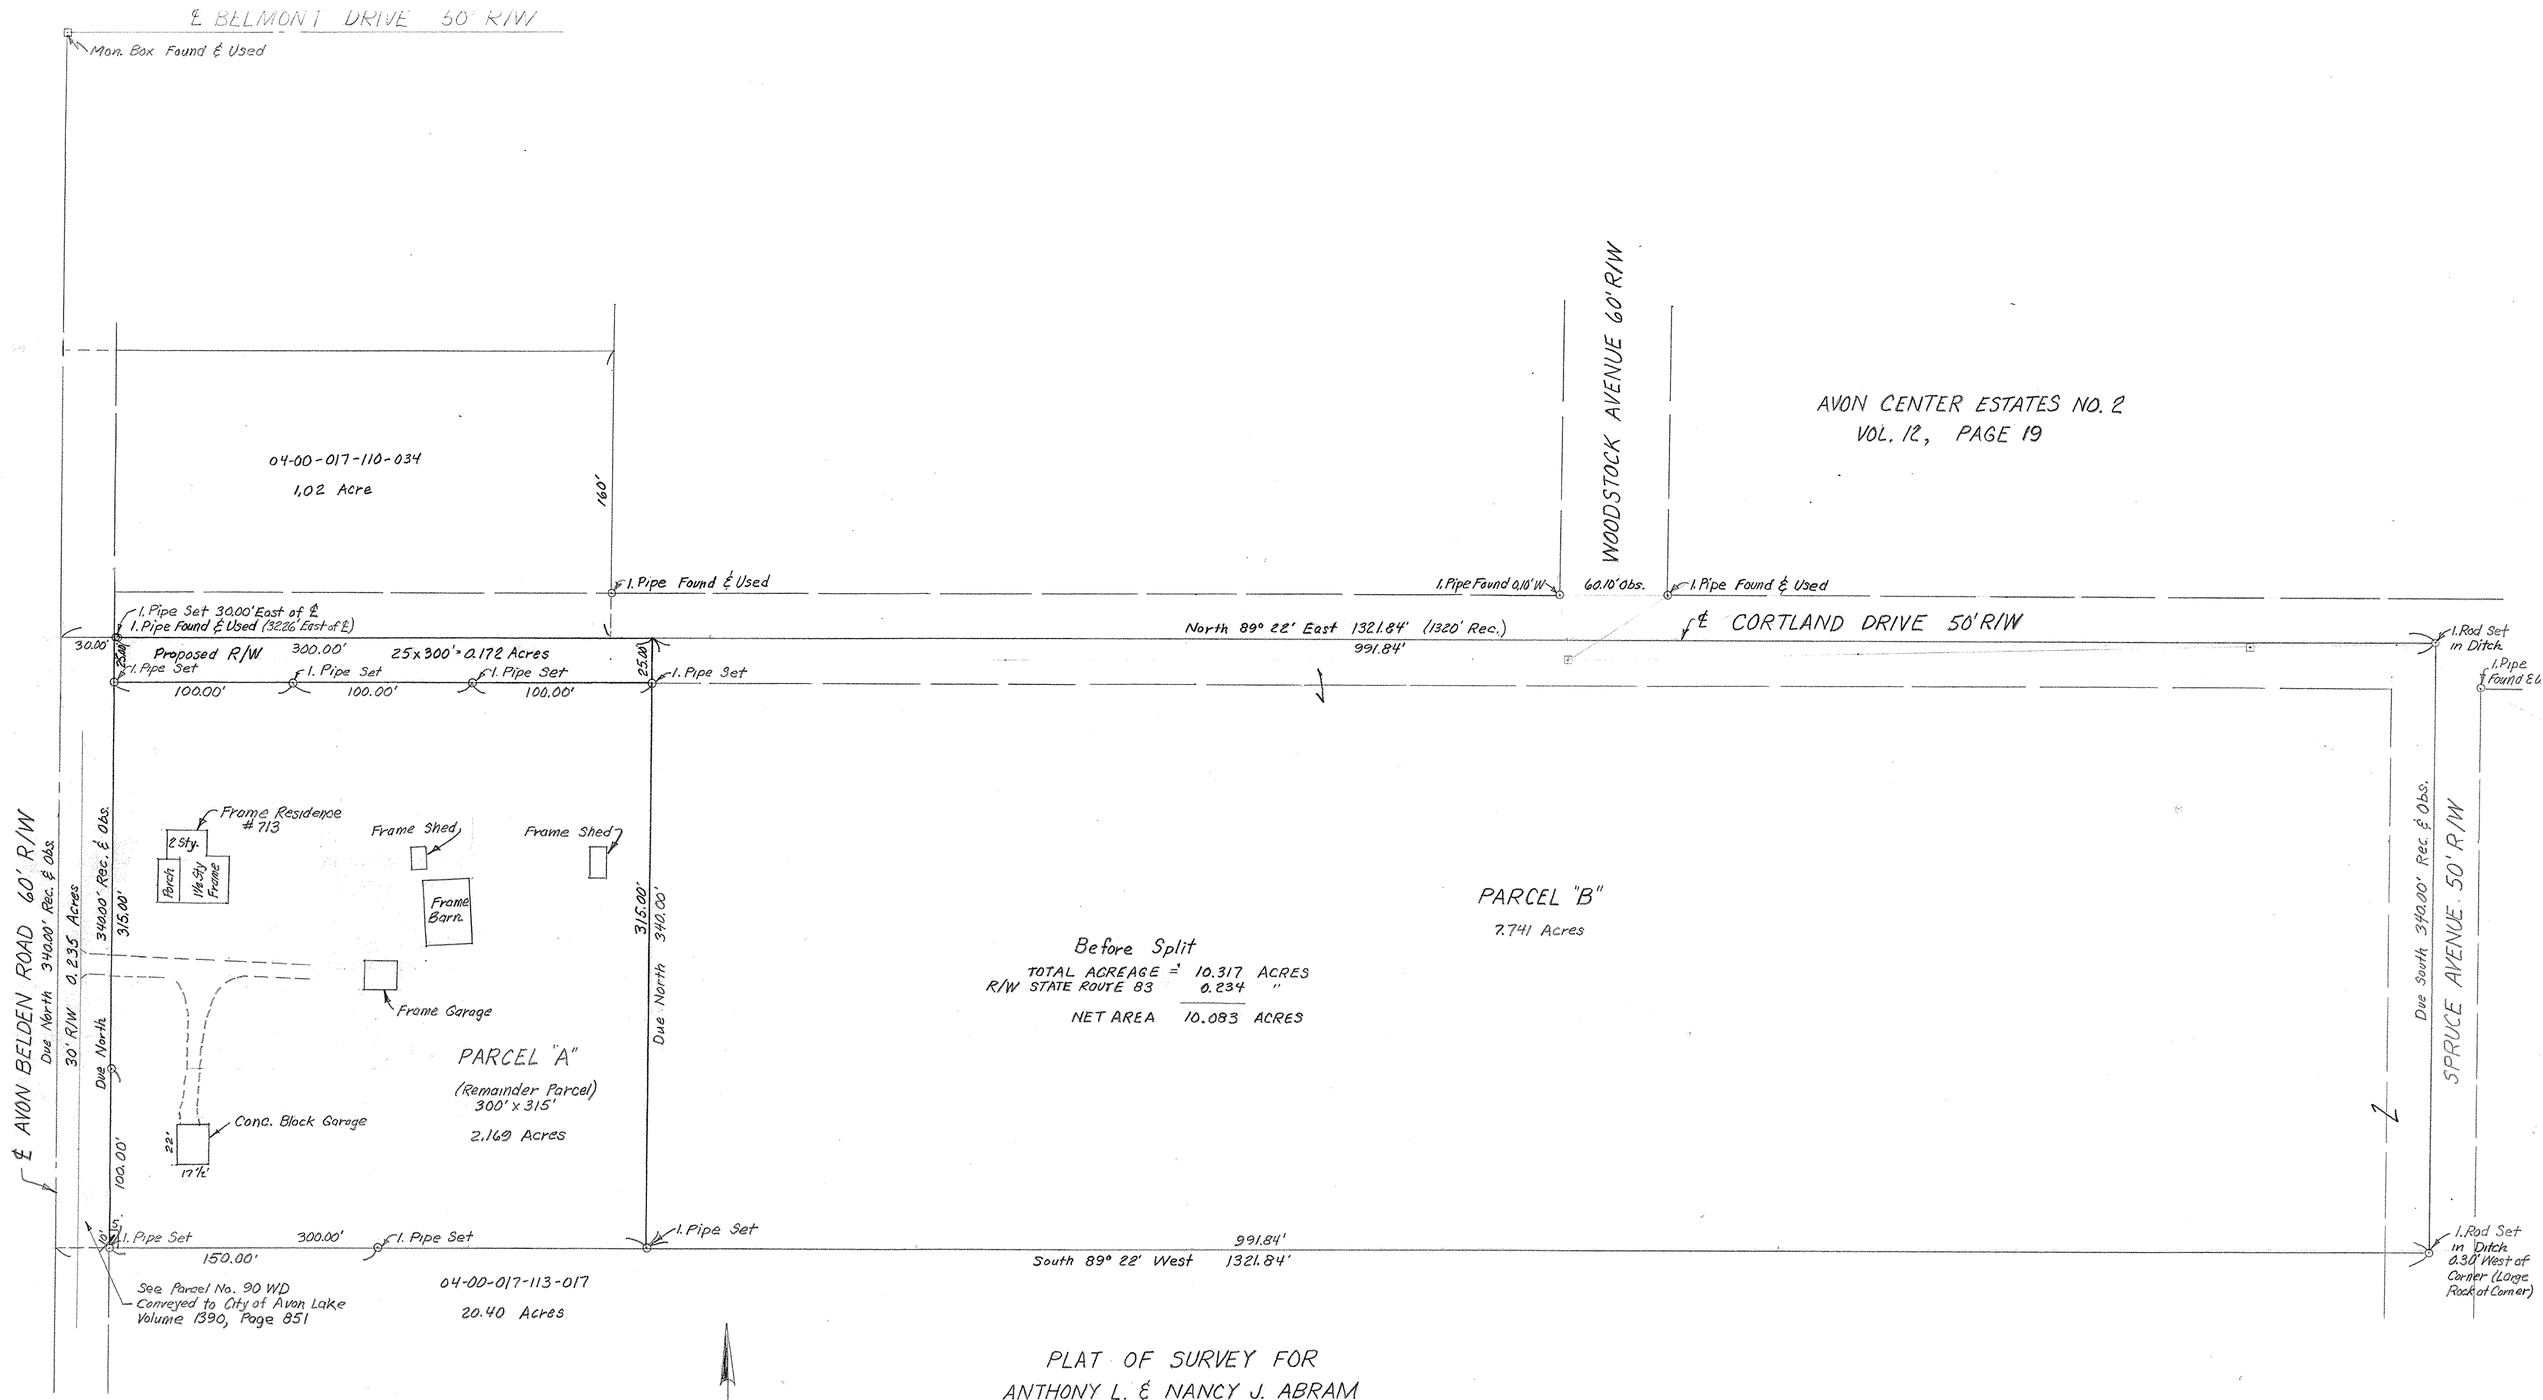

NOTE: All structures are to scale

PLAT OF SURVEY FOR
ANTHONY L. & NANCY J. ABRAM

ORIGINAL AVON TOWNSHIP SECTION NO. 17
NOW CITY OF AVON LAKE, LORAIN COUNTY, OHIO

PERMANENT PARCEL NO. 04-00-017-113-019

McGLINCHY AND ASSOCIATES
PROFESSIONAL ENGINEERS AND SURVEYORS
625 North Woodhill Drive Amherst, Ohio

SCALE: 1"=40' DRAWN BY: L.V. McGLINCHY
DATE: NOV. 10, 1990 JOB NO: 908302
Rev. 5/7/91, 5/11/91